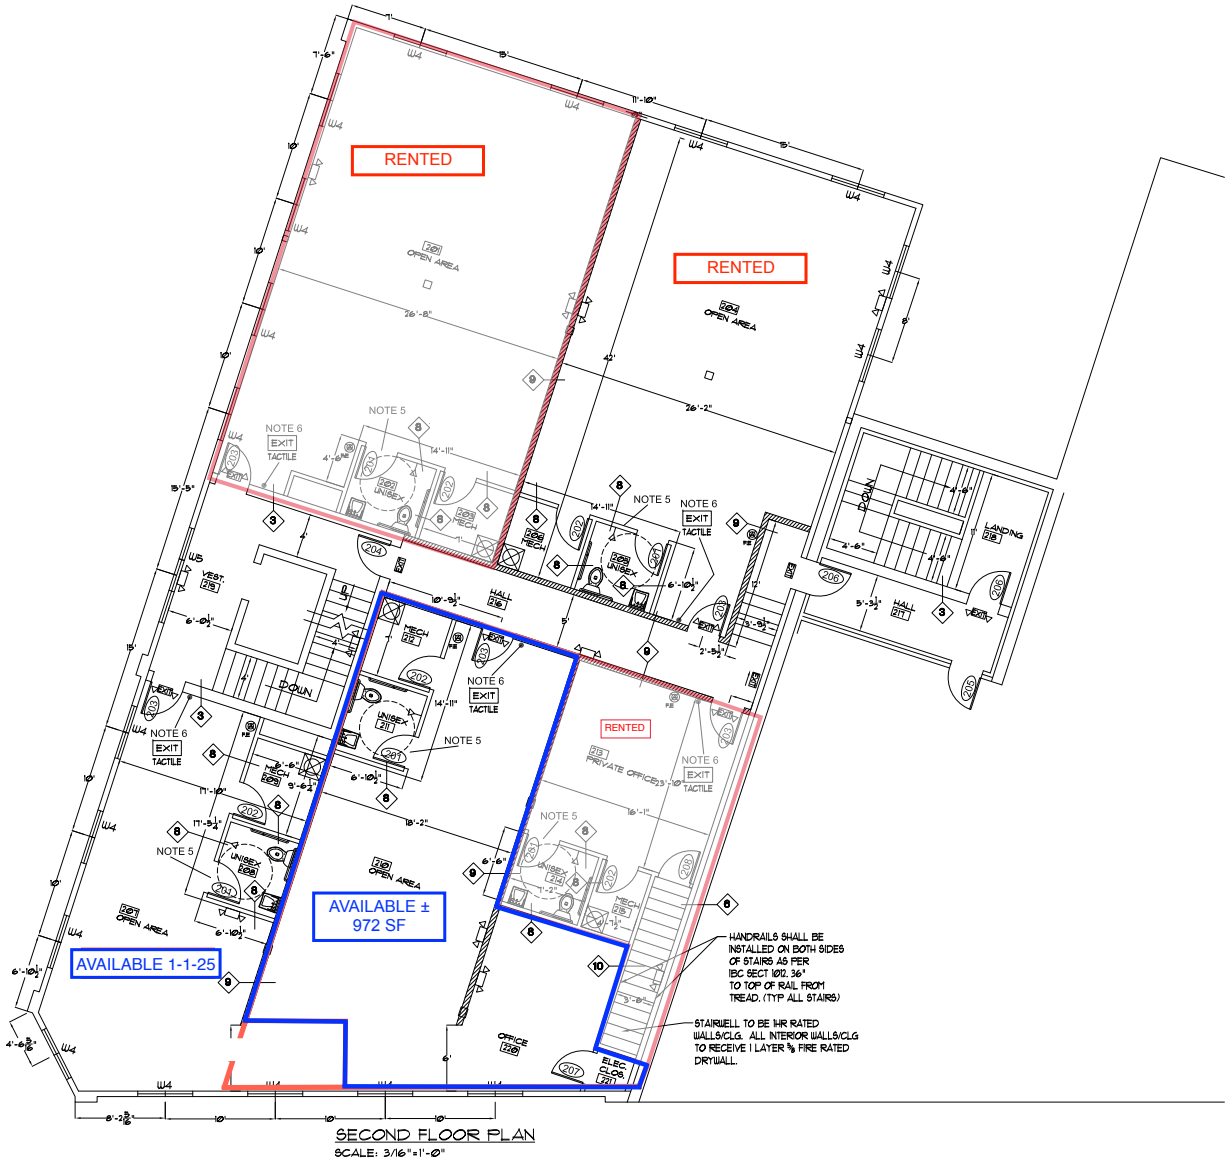

SECOND FLOOR PLAN
SCALE: 3/16"=1'-0"

REVISIONS	1. 2. 3. 4. 5. 6. 7. 8. 9. 10.
DRAWN BY	E.T. CESARINI, JR.
APPROVED	E.P. MANCINELLI, PE
DATE	6-4-18
SCALE	3/16"=1'-0"
PROJECT	WEST SCRANTON REVITALIZATION SOUTH MAIN AVE & AMHERST ST SCRANTON, PENNSYLVANIA 18504
DRAWING TITLE	SECOND FLOOR PLAN

COMMONWEALTH OF PENNSYLVANIA REGISTERED PROFESSIONAL EMMETT P. MANCINELLI ENGINEER

EP MANCINELLI & ASSOCIATES
CONSULTING ENGINEERS
625 EAST DRINKER STREET
DUNMORE, PENNSYLVANIA 18512
TEL. (570) 341-0914

DRAWING FILE: 18030-A3

DRAWING NUMBER: A-3