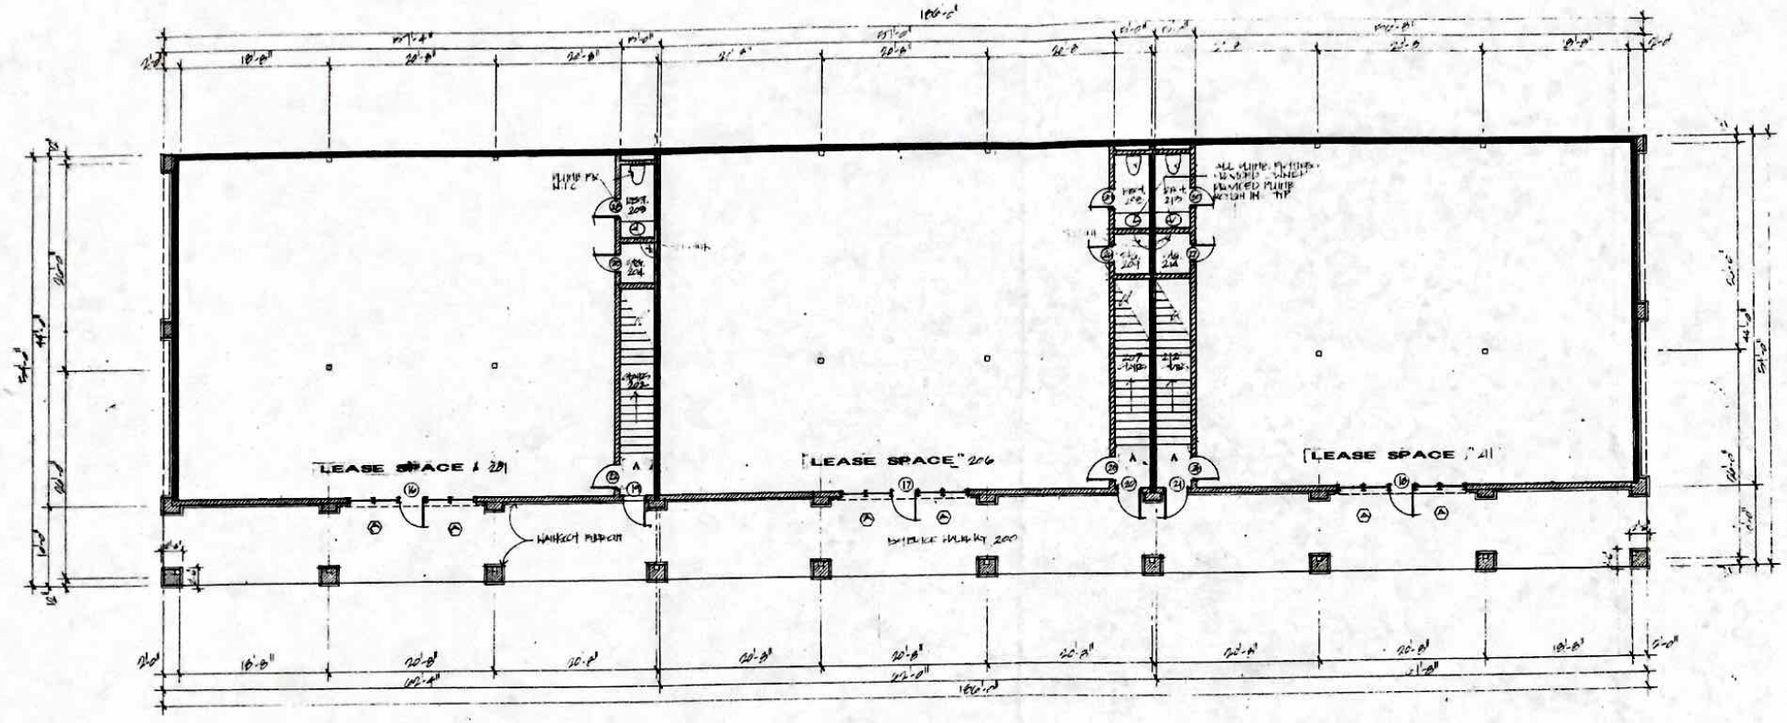

FIRST FLOOR PLAN BUILDING A
SCALE 1/8"=1'-0"

sanchez · sanchez
ARCHITECTS

1428 CEDAR
LAREDO TEXAS
78040

512 723 1348

These Drawing and Specifications are and shall remain the property of the Architect. These shall not be used, reproduced, modified, or copied in any form or manner without the express, written permission, consent, and due compensation to the Architect.

project no: 4006
drawn: A.S., R.P.
checked:
date: 7-2-90

copyright © 1990

sheet: