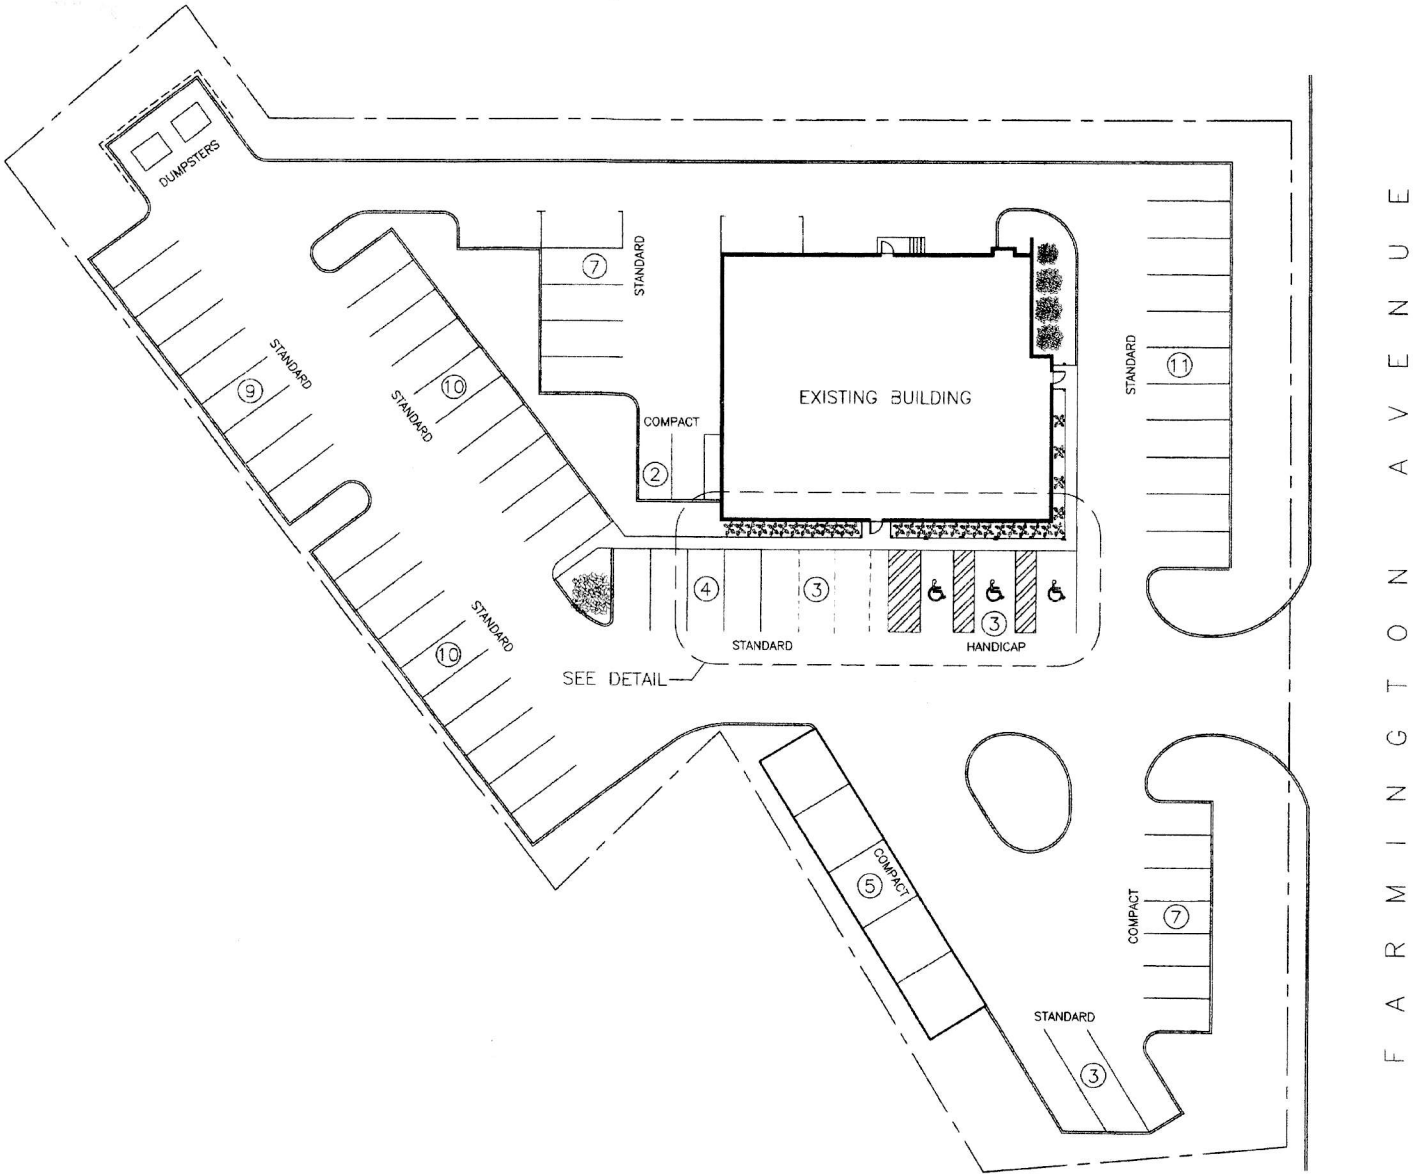

SITE PLAN

SCALE: 1" = 20'

Green Tea Restaurant
1067 Farmington Avenue
Farmington CT