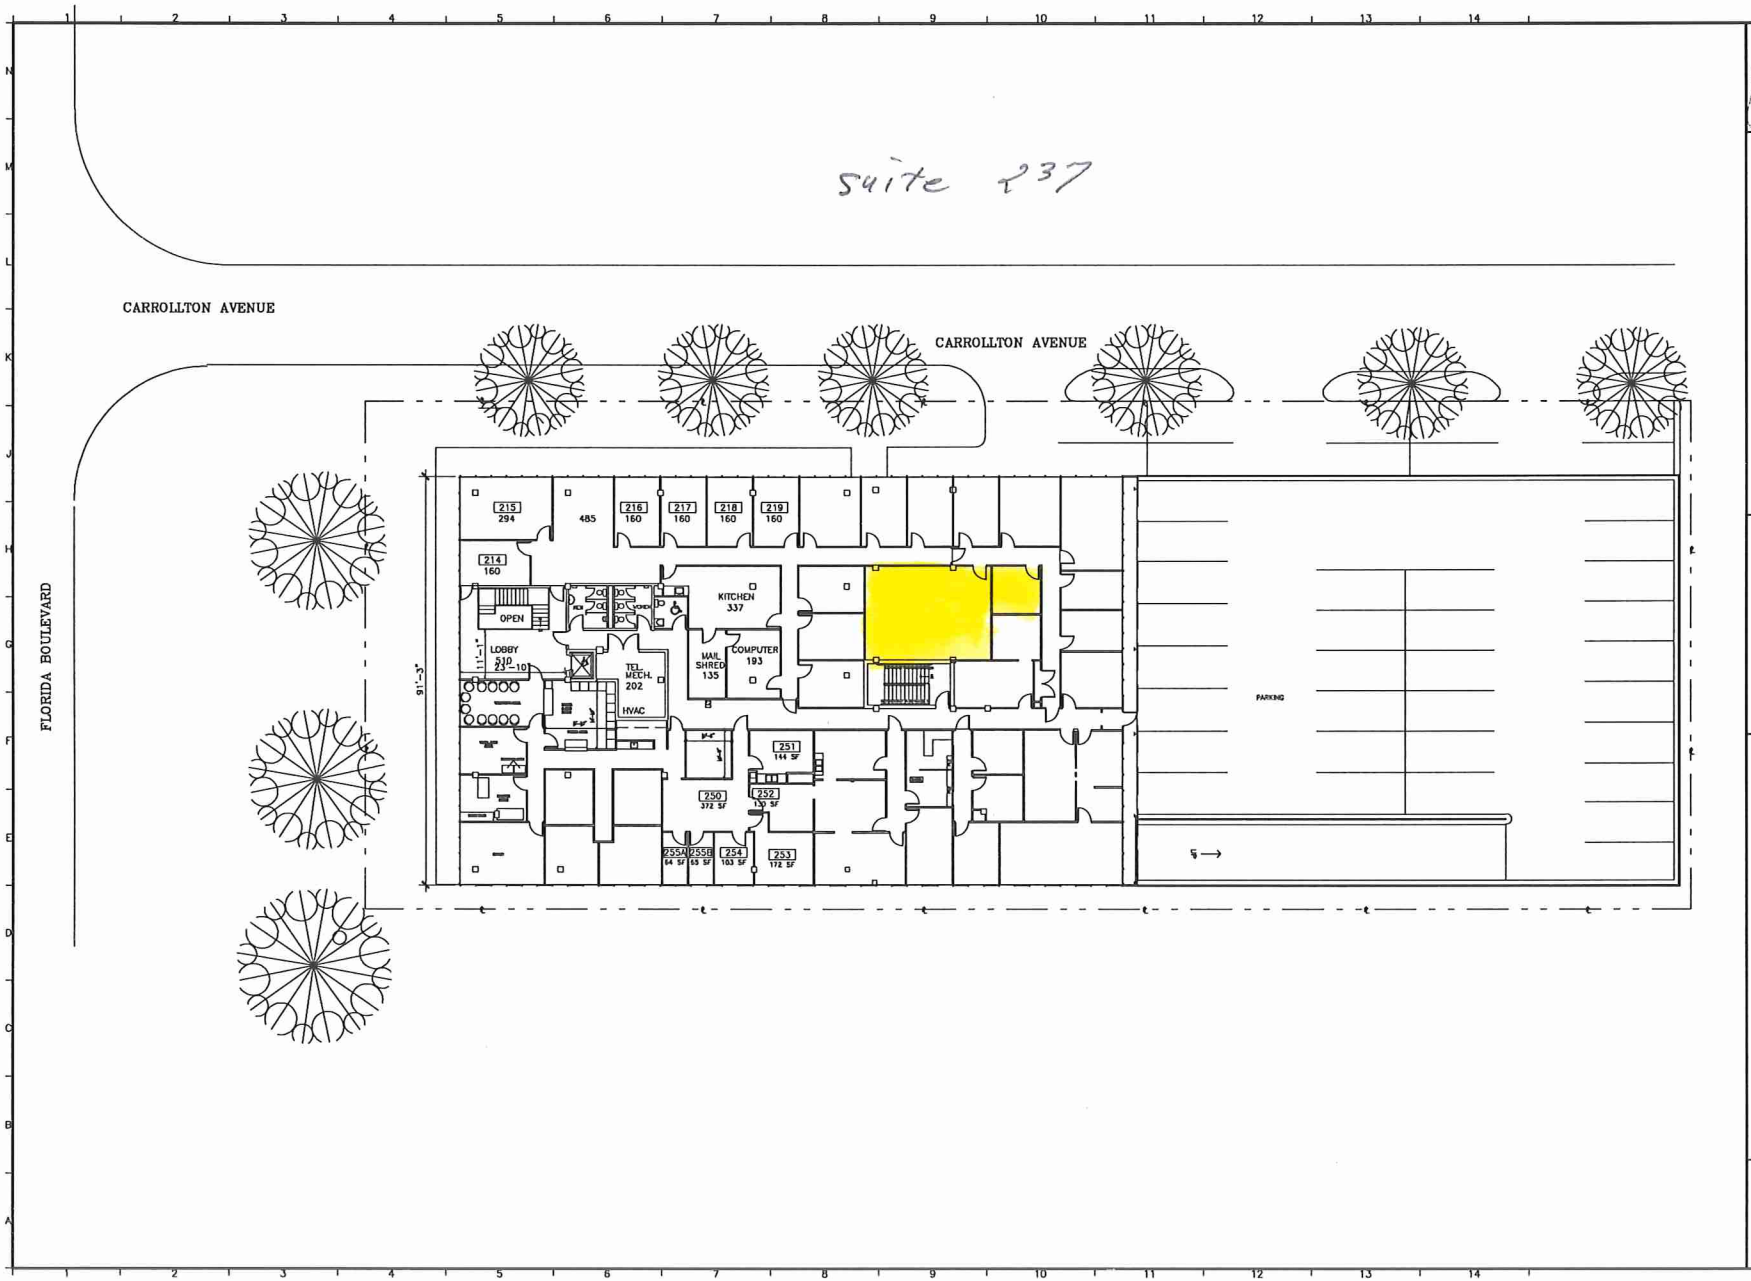

Coleman Brown Architects
A PROFESSIONAL CORPORATION
6354 FLORIDA BLVD.
BATON ROUGE, LA. 70806
P. 225.923.8179
F. 225.923.8177

PROJECT NO:
CAD FILE NO:
DATE ISSUED:
DRAWN BY:
CHECKED BY:
REVISION/DATE:

PROJECT TITLE
Carrollton Office Building
6354 FLORIDA BLVD., BATON ROUGE, LA 70806

SHEET NUMBER
___ of ___