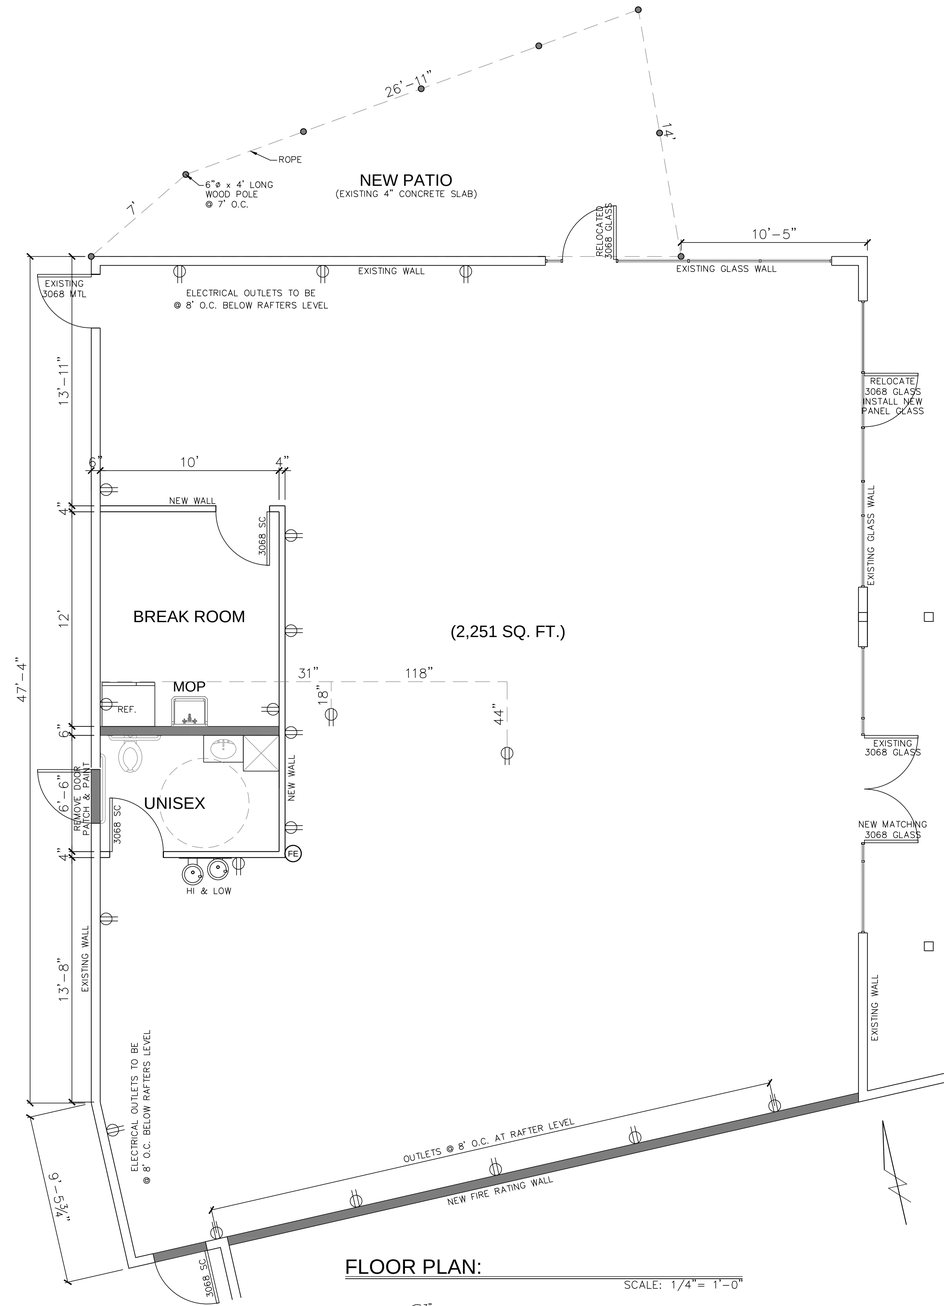

FLOOR PLAN:

SCALE: 1/4"= 1'-0"

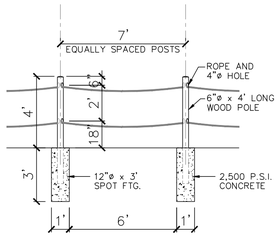

WOOD POLE DETAILS:

SCALE: 1/4"= 1'-0"

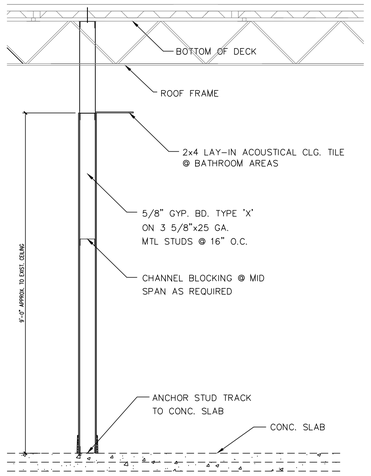

2 HR. FIRE WALL:

SCALE: 1/2" =1'-0"

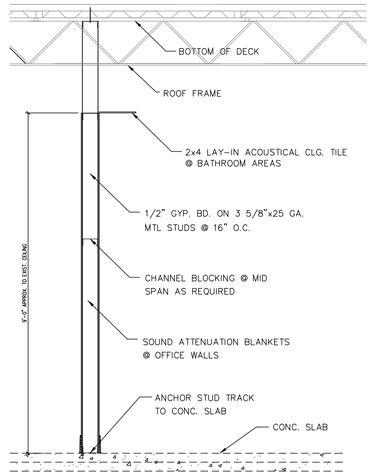

TYPICAL INTERIOR WALL:

SCALE: 1/2" =1'-0"

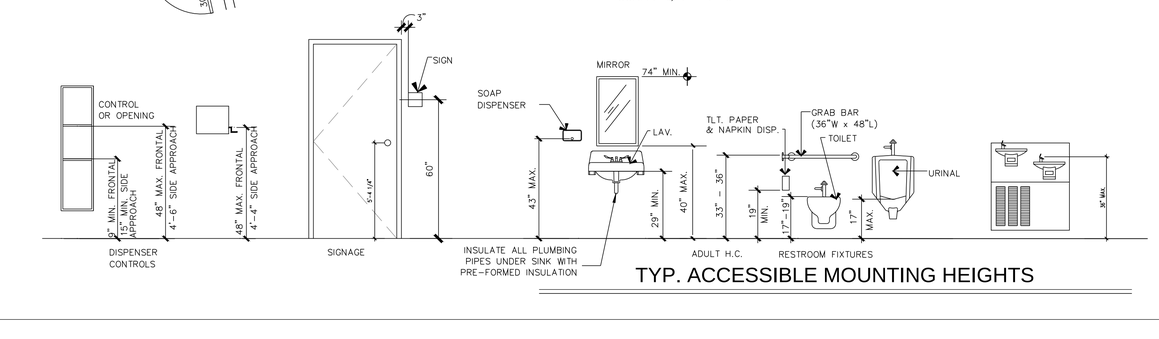

TYP. ACCESSIBLE MOUNTING HEIGHTS

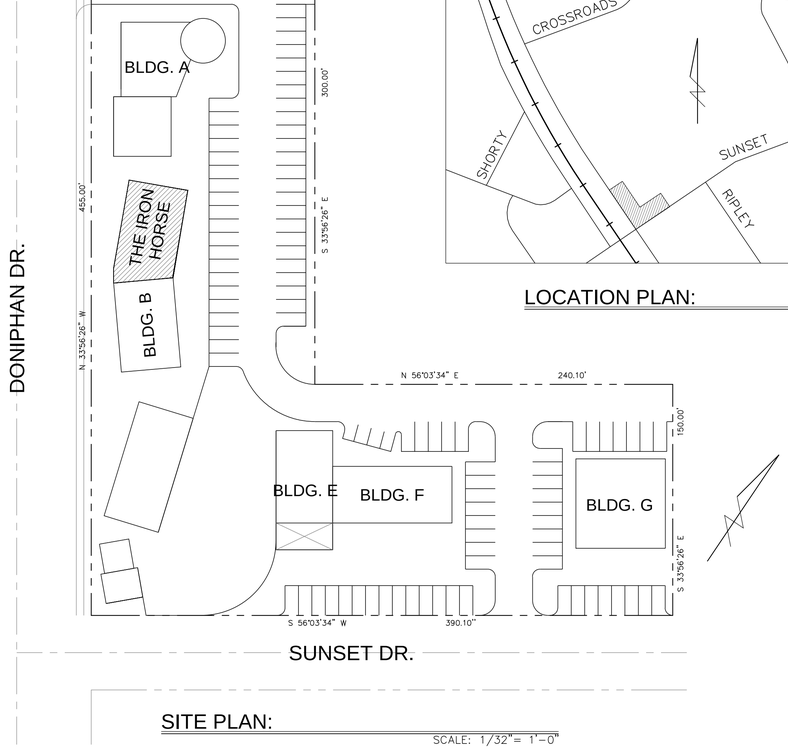

SITE PLAN:

SCALE: 1/32"= 1'-0"

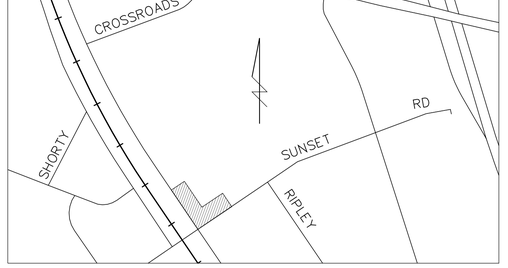

LOCATION PLAN:

SCALE: 1"= 600'-0"

ENGINEER SEAL

LEGAL DESCRIPTION:

TRACTS 9B & 10A J.M. JETT, SURVEY No. 155, ABST. 48 &
LOT 2, BLOCK 1, WEINER SUNSET TRACTS SUBDIVISION
EL PASO COUNTY, EL PASO TEXAS (2.421 Acres)

TENANT IMPROVEMENTS:

145 SUNSET DR., SPACE 'B-400'
EL PASO, TEXAS

POWER PLAN

Date: MAY, 2017
Scale: As Noted
Project No.: 170511-10
Sheet No.: A - 1