Site Plan

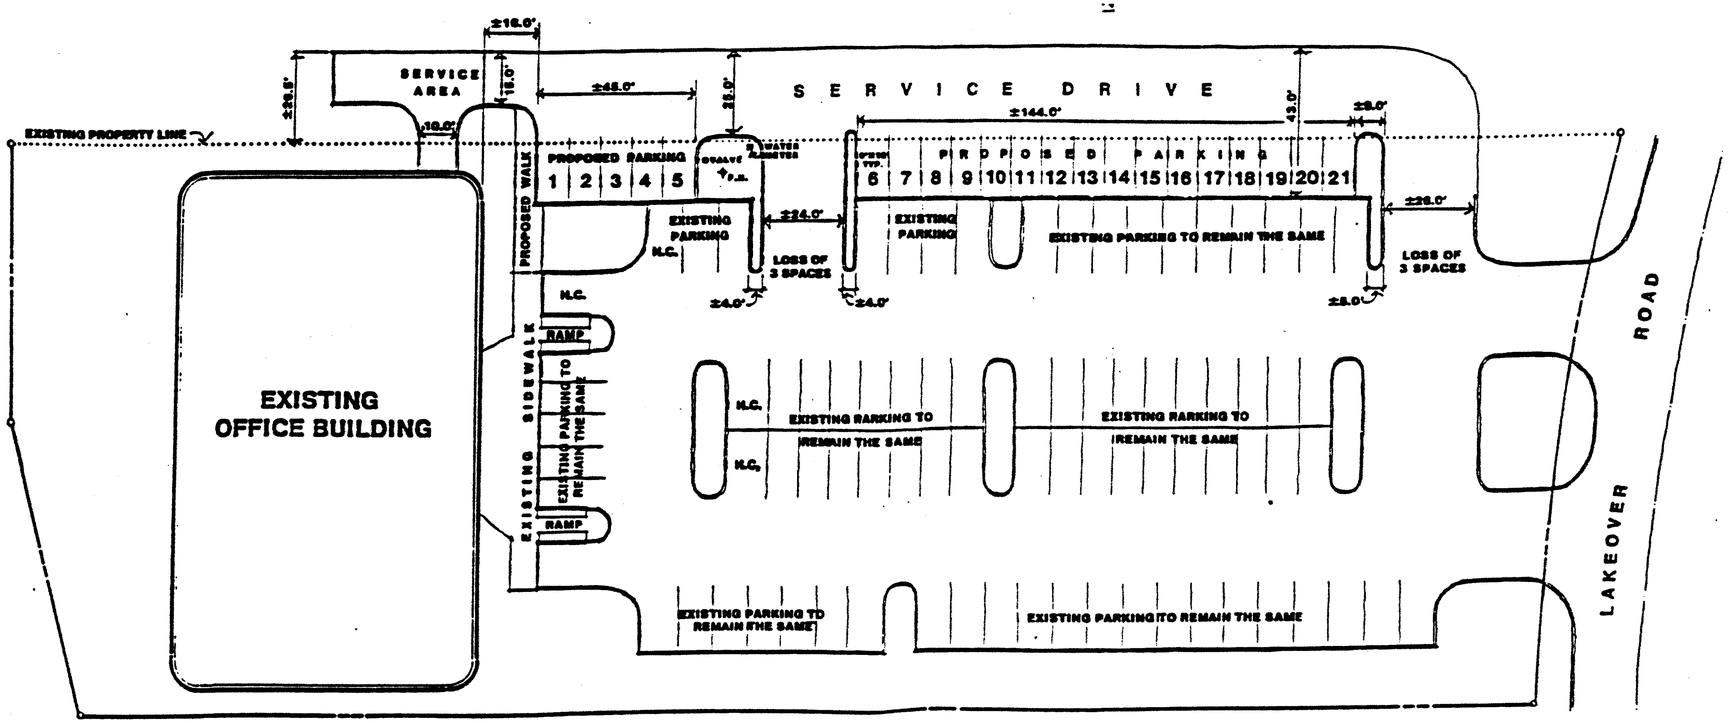
SERVICE AREA
±16.0'
±26.5'
16.0'
10.0'
±45.0'
28.0'
S E R V I C E D R I V E
±144.0'
45.0'
±8.0'
EXISTING PROPERTY LINE
PROPOSED PARKING
1 2 3 4 5
VALVE
P.L.
WATER ALLOWED
P R O P O S E D P A R K I N G
6 7 8 9 10 11 12 13 14 15 16 17 18 19 20 21
EXISTING PARKING
±24.0'
EXISTING PARKING
EXISTING PARKING TO REMAIN THE SAME
±26.0'
LOSS OF 3 SPACES
LOSS OF 3 SPACES
±4.0'
±4.0'
±8.0'
PROPOSED WALK
H.C.
H.C.
RAMP
EXISTING SIDEWALK
EXISTING PARKING TO REMAIN THE SAME
RAMP
EXISTING OFFICE BUILDING
H.C.
H.C.
EXISTING PARKING TO REMAIN THE SAME
EXISTING PARKING TO REMAIN THE SAME
EXISTING PARKING TO REMAIN THE SAME
EXISTING PARKING TO REMAIN THE SAME
ROAD
LAKEOVER