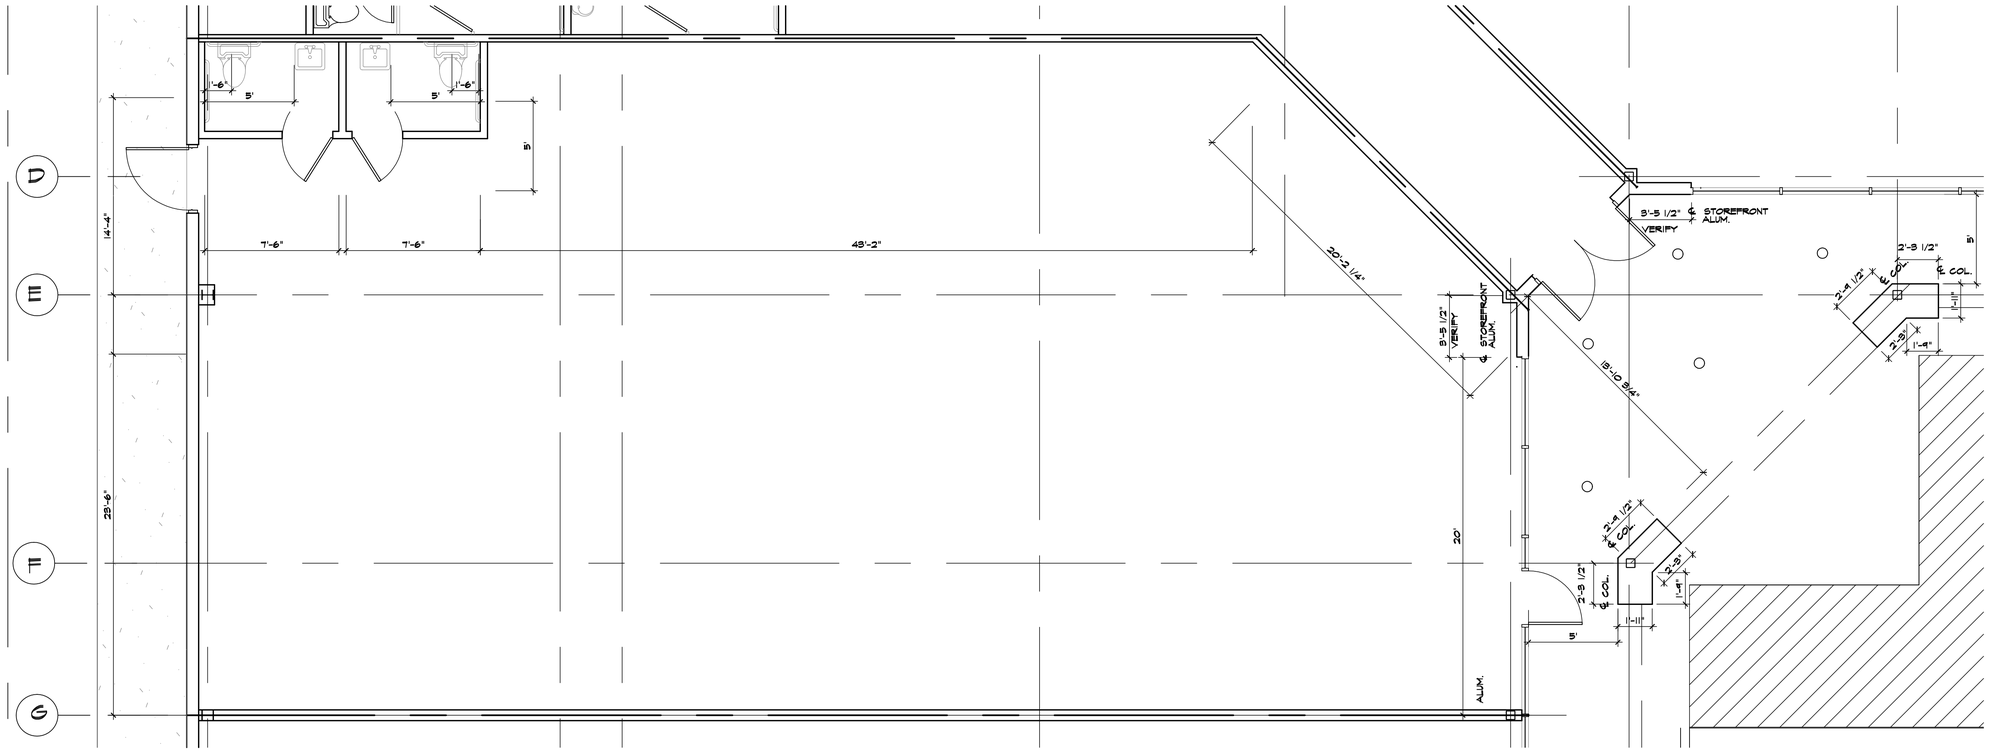

FLOOR PLAN - SUITE ' D '

SC: 1/4" = 1'-0"

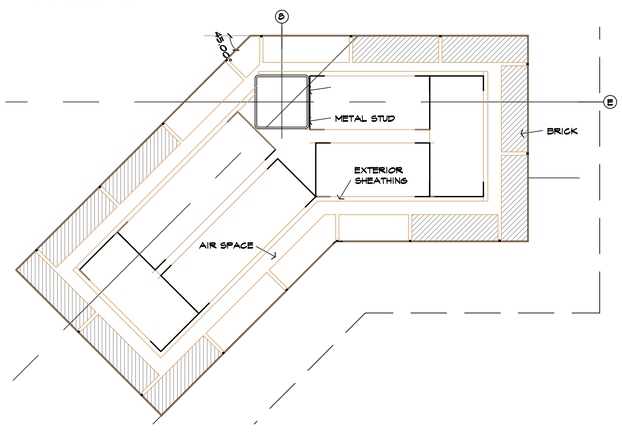

4 PLAN DETAIL

SC: 1-1/2" = 1'-0"

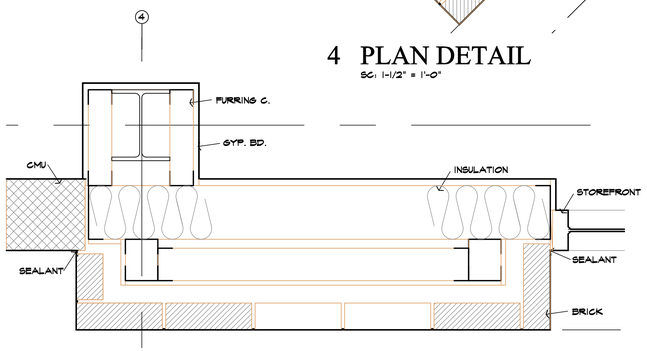

1 PLAN DETAIL SC: 1-1/2" = 1'-0"

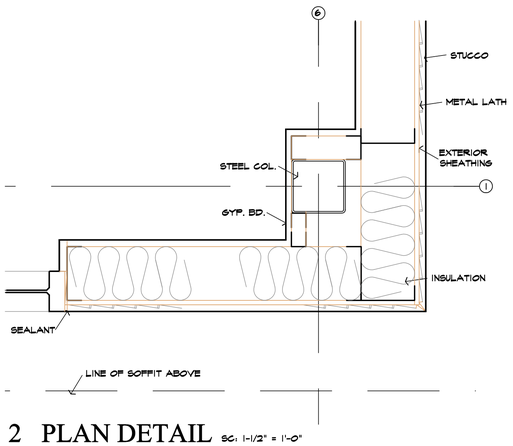

2 PLAN DETAIL SC: 1-1/2" = 1'-0"

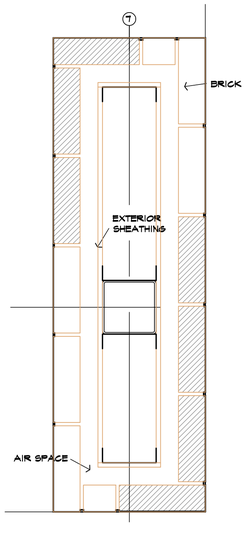

3 PLAN DETAIL SC: 1-1/2" = 1'-0"

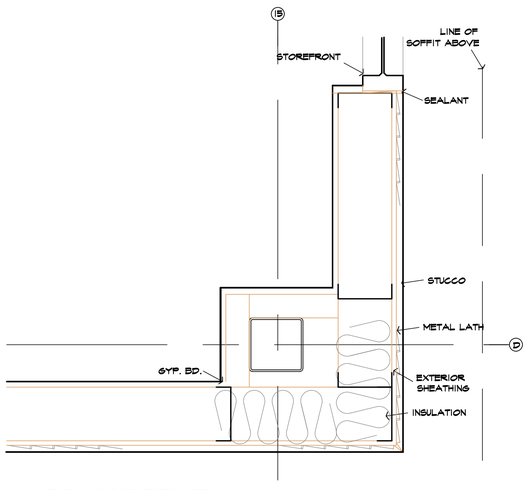

6 PLAN DETAIL SC: 1-1/2" = 1'-0"

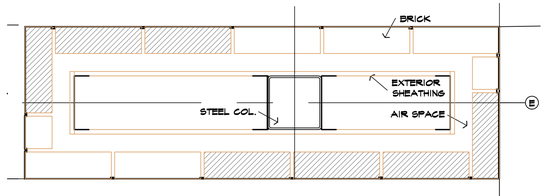

5 PLAN DETAIL SC: 1-1/2" = 1'-0"

REVISION:

DATE: 5/21/13

WINDING HOLLOW PLAZA

Winding Hollow Drive, Katy, Texas

Citiscape International Inc.

6200 Savoy Drive, Suite 500, Houston, Texas 77036 (713) 783-3188

FLOOR PLAN SUITE ' D '

DWG. TITLE:

JOB NO.: 130202

SCALE: 1/4"=1'-0" NOTE

DRAWN:

CHECKED:

DWG. NO.:

A2.3