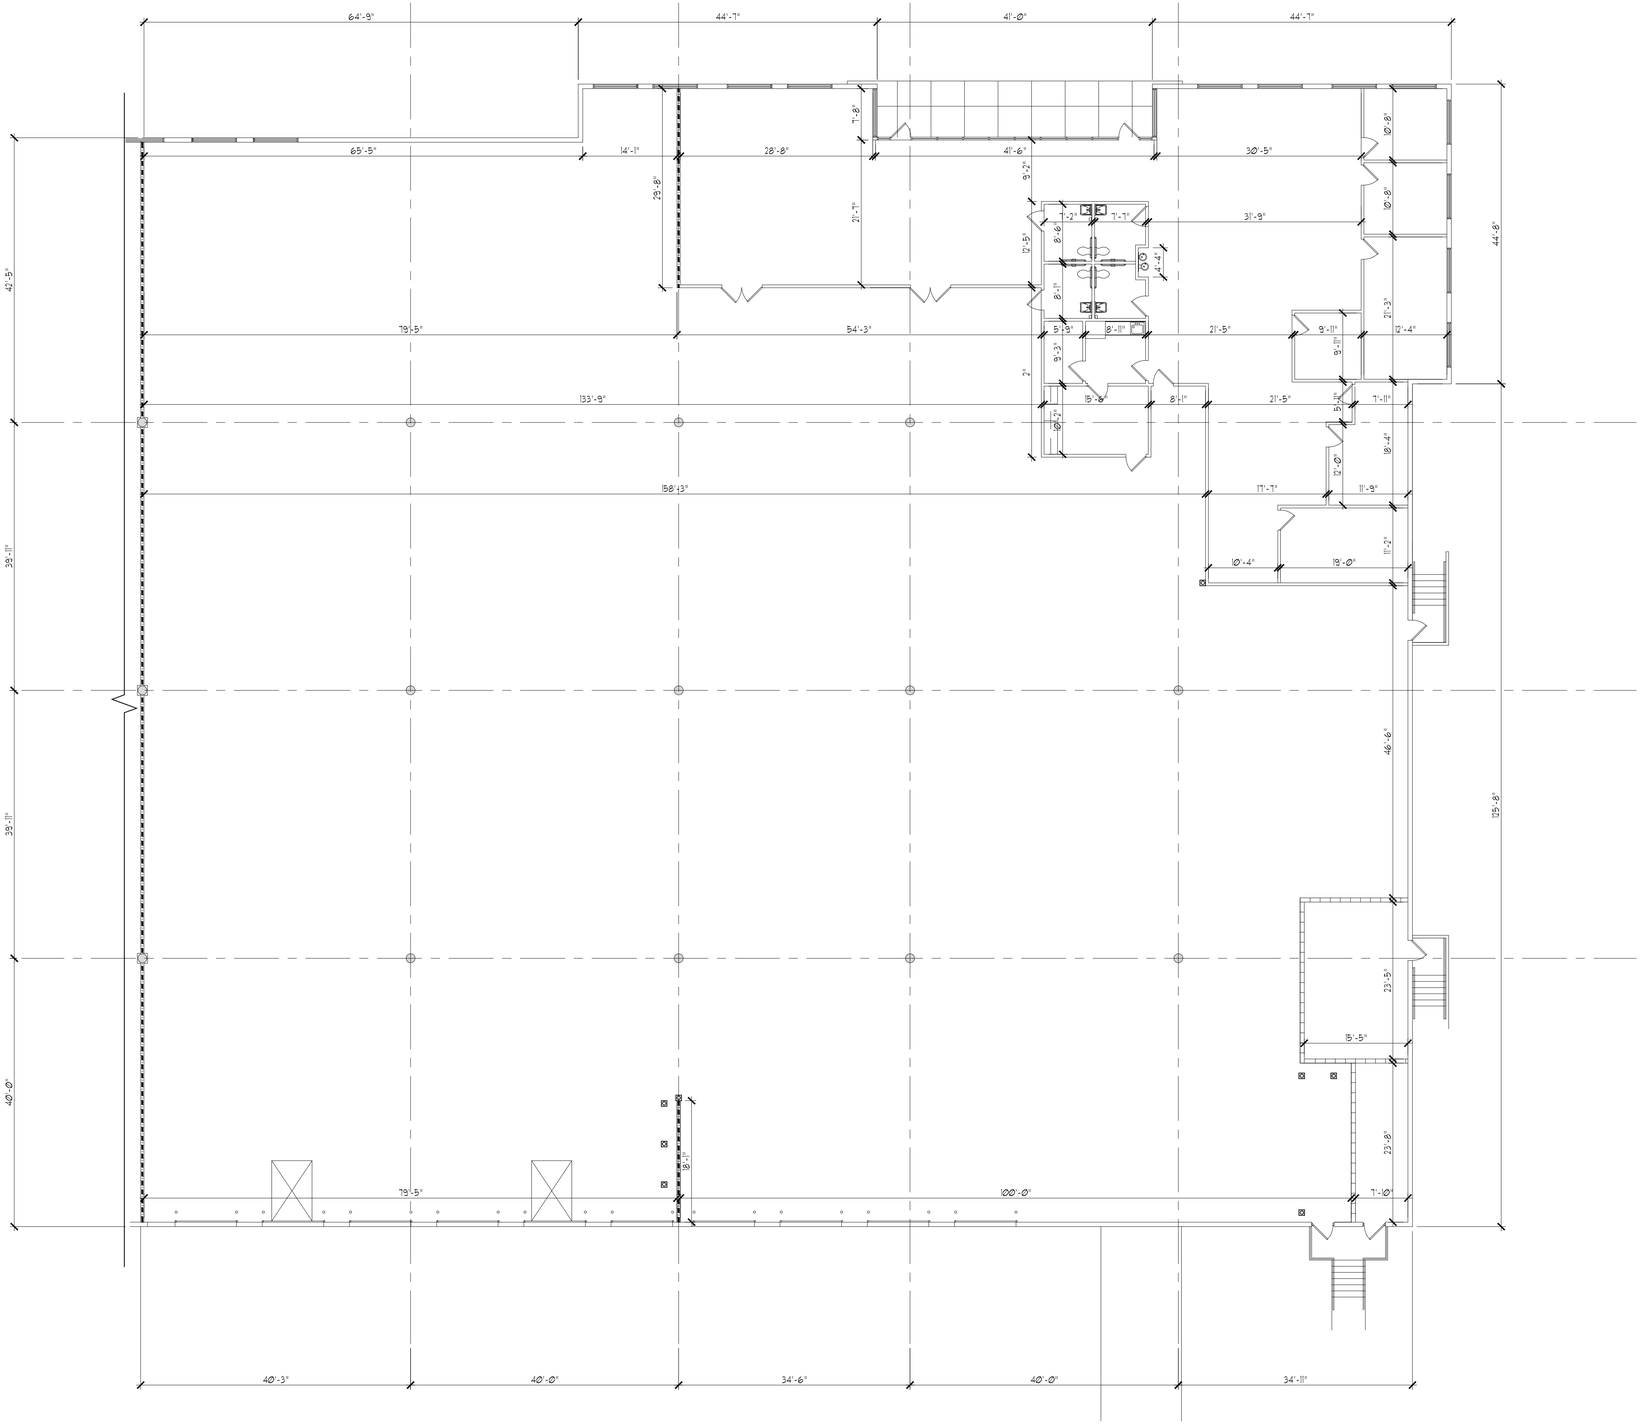

* ALL DIMENSIONS ARE APPROXIMATE

GRAPHIC SCALE
16 12 8 4 0 4 8 12 16

FLOOR PLAN | 1

STEVEN E. MYOTT ARCHITECT
ARCHITECTURE • INTERIOR DESIGN
639 e. ocean ave, suite 4Ø3
boynton beach, florida
www.stevenmyottarchitect.com
p: 561.734.7Ø34

2510 W. COPANS ROAD

INTERIOR IMPROVEMENT

2510 W. COPANS ROAD
POMPANO BEACH, FLORIDA 33Ø69

ARCHITECT
STEVEN E. MYOTT, ARCHITECT
AR0014888

ALL DRAWINGS AND WRITTEN MATERIAL APPEARING HEREIN CONSTITUTE ORIGINAL AND UNPUBLISHED WORK OF THE ARCHITECT AND MAY NOT BE USED, DUPLICATED OR DISCLOSED IN ANY FORM WITHOUT THE EXPRESSED WRITTEN CONSENT OF THE ARCHITECT

PROJECT NO: 1115
DRAWN BY: DP
CHECKED BY: SV/SM

NO:	DATE:	ISSUED FOR:
1	Ø8Ø42Ø11	CLIENT REVIEW
2	Ø8122Ø11	FOR PERMIT
3	Ø9Ø12Ø11	BLDG. DEPT. COMMENT
4	12Ø82Ø11	BLDG. DEPT. COMMENT
5	1Ø172Ø13	DIMENSIONS

FLOOR PLAN

A1Ø0

10/17/2013 11:07:11 AM Guest1 S:\01_Projects\2011\11.115_2510 W Copans Rd_Pompano\11.115_Drawings\11.115_CD\11.115_2510 W. Copans_Pompano_CD.dwg