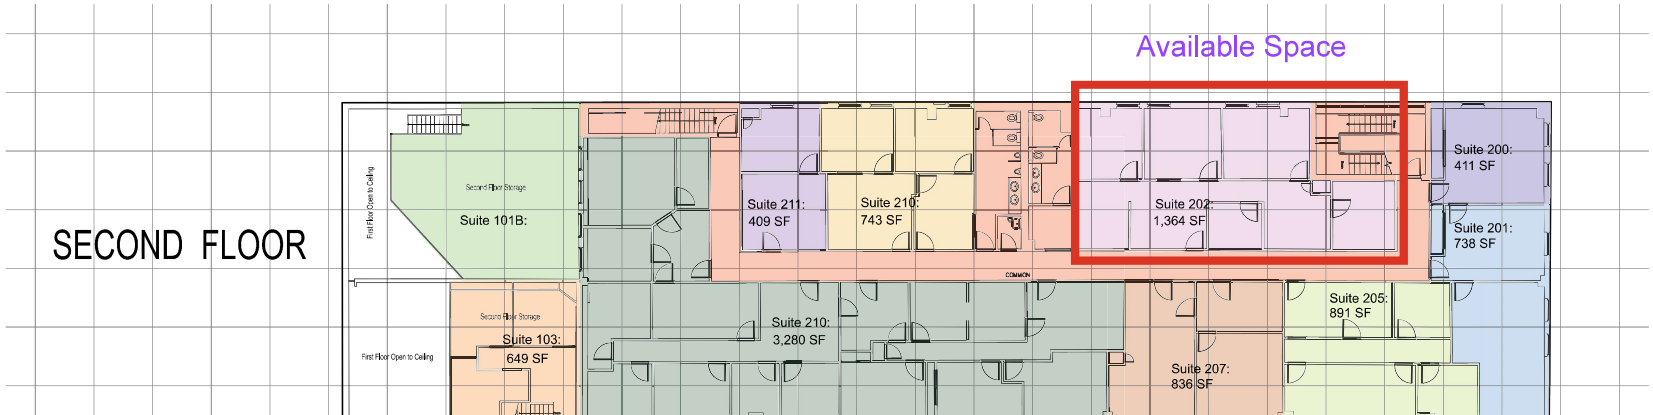

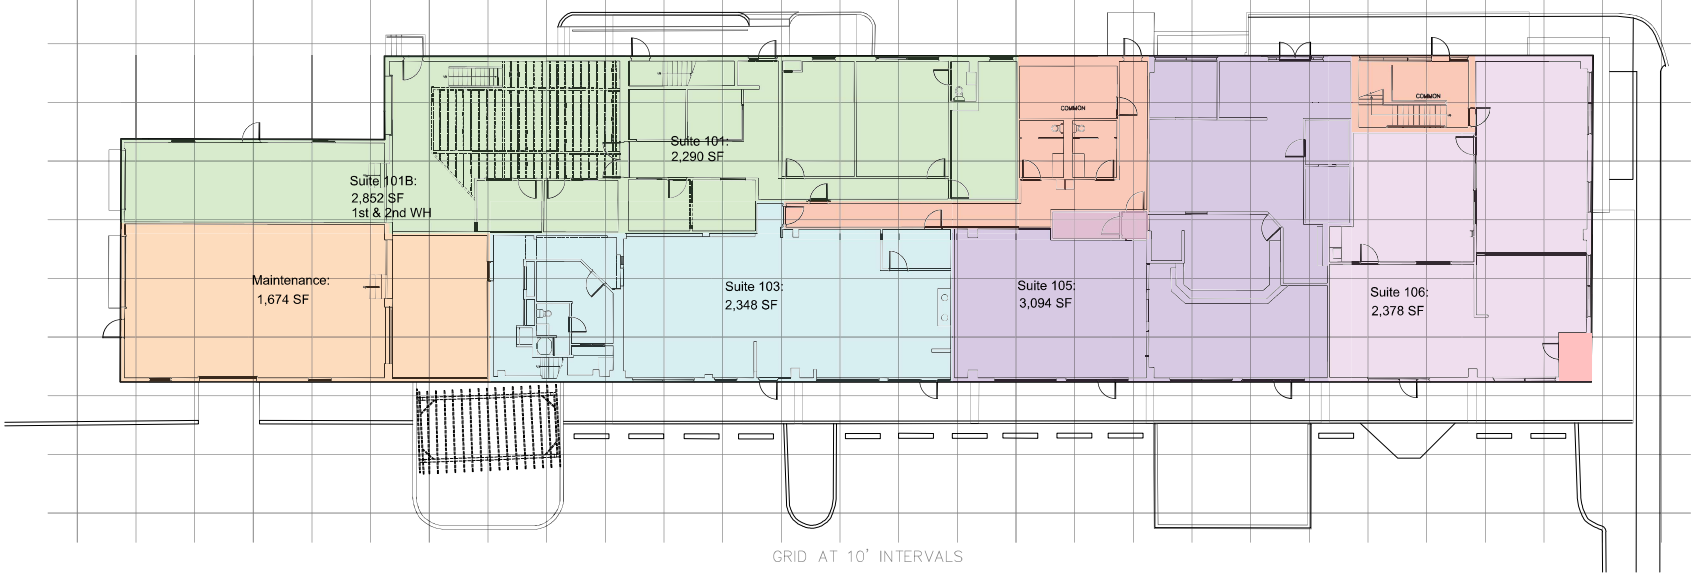

GROUND FLOOR

GRAPHIC SCALE IN FEET

BUILDING FLOOR PLAN EXHIBIT
812 Lyndon Lane
Louisville, Kentucky

Planning
Land Survey
Engineering

PROJECT NUMBER:	SCALE:	DATE:	COMPANY:
22512.000	1"=10'	DECEMBER 22, 2021	Qk4, Inc. 1046 E. Chestnut Street, Louisville, KY 40204