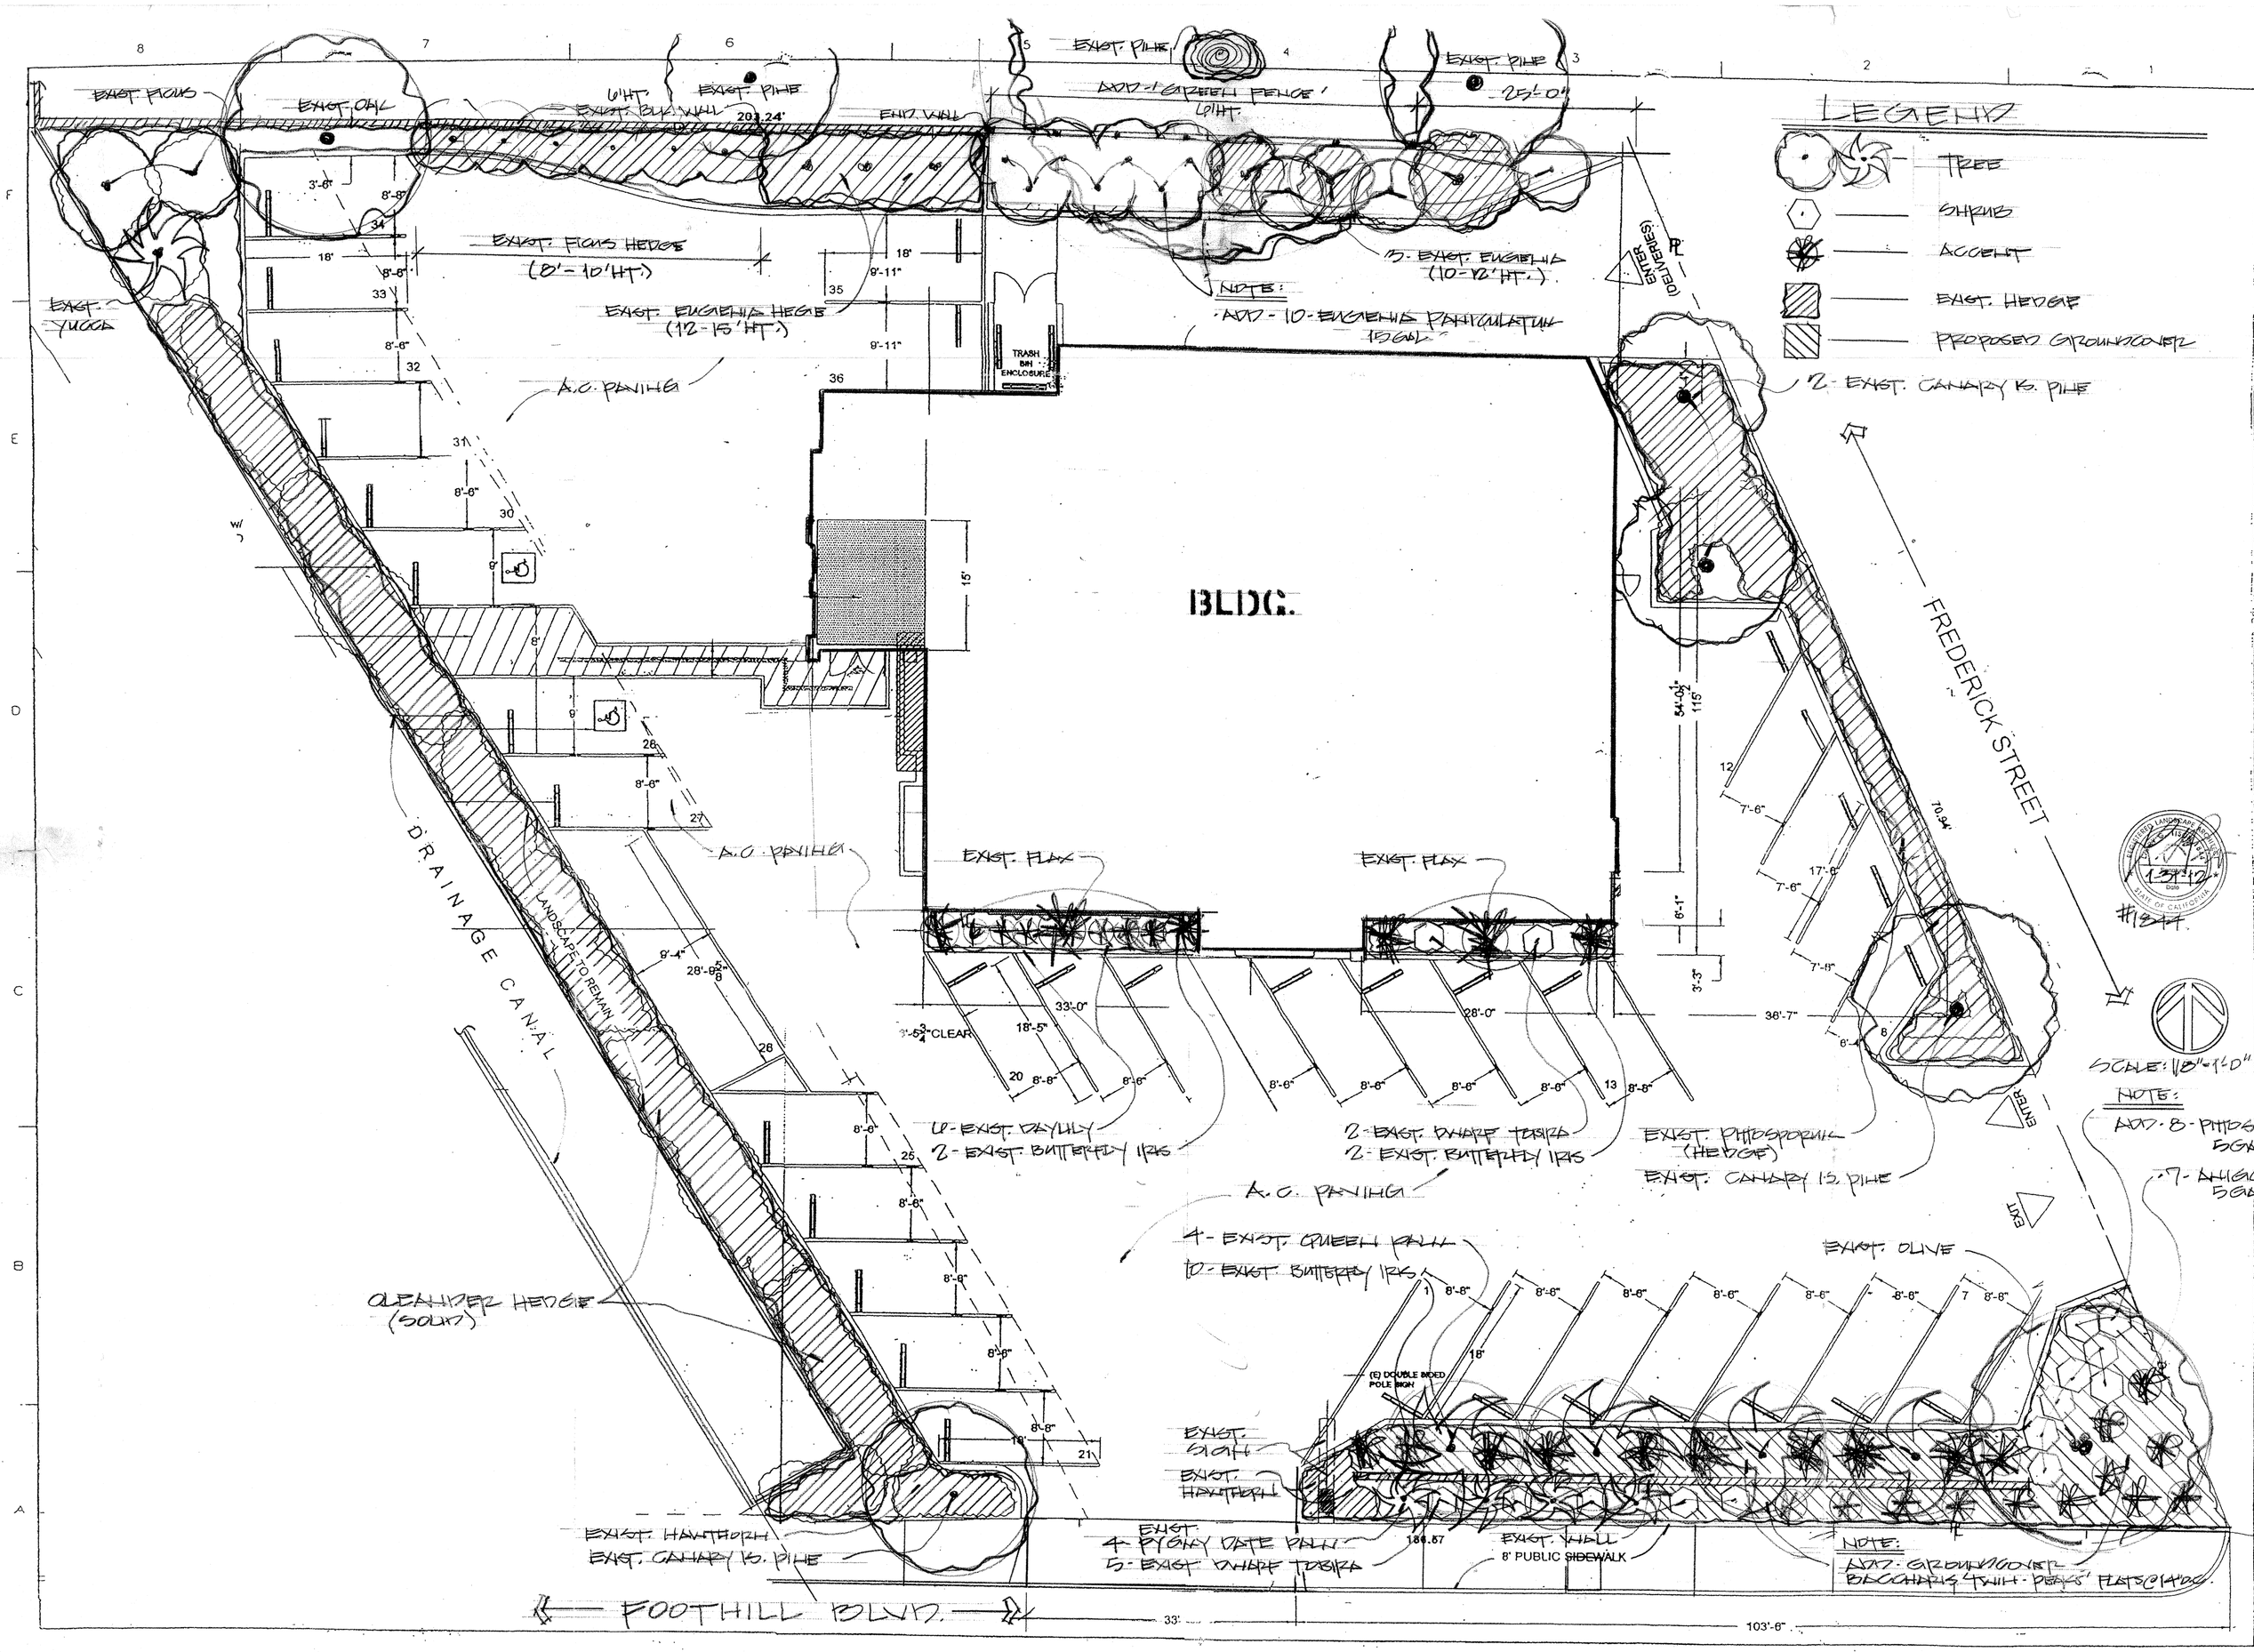

REVISIONS	BY

LARRY G. TISON & ASSOCIATES
LARRY G. TISON, A.S.L.A.
LANDSCAPE ARCHITECTURE
314 E. BROADWAY, SUITE D, GLENDALE, CALIFORNIA 91205
818-2419169

LANDSCAPE PLAN

COMMERCIAL BLDG.
3463 FOOTHILL BLVD.,
GLENDALE, CA 91214

DATE 10-27-11
SCALE 1/8" = 1'-0"
DRAWN LGT
JOB
SHEET NUMBER: L