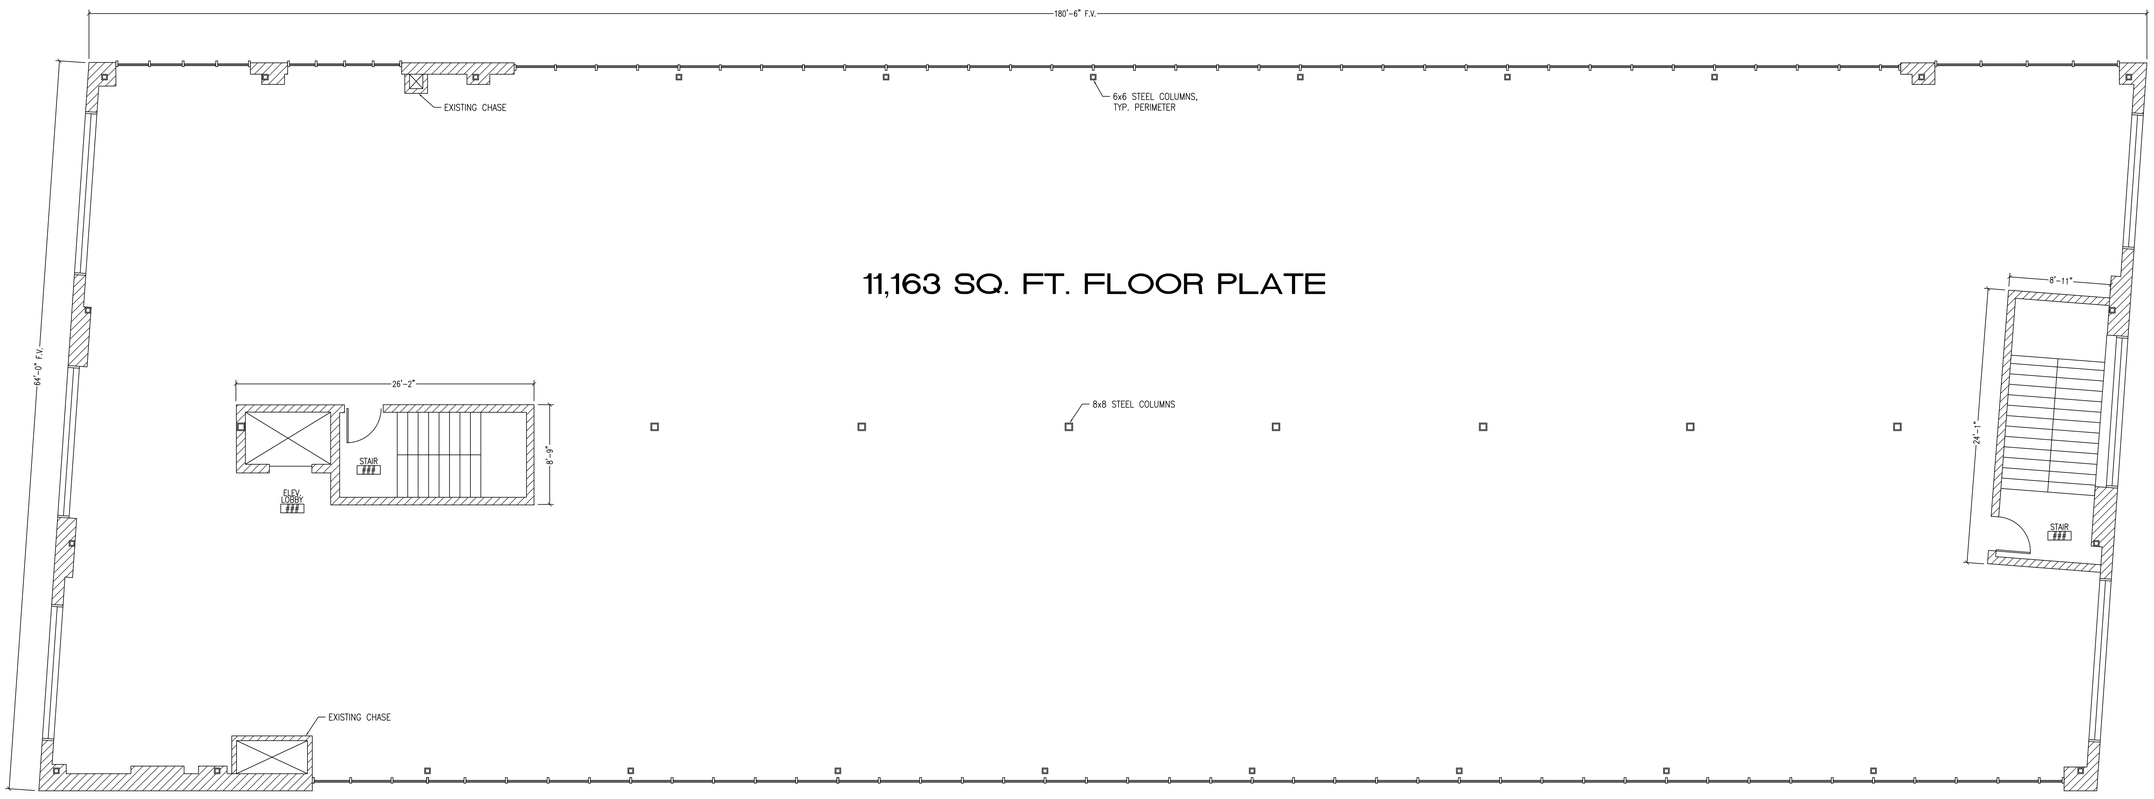

11,163 SQ. FT. FLOOR PLATE

A1 / A1.3A TYPICAL OFFICE FLOOR PLAN
SCALE: 3/16" = 1'-0"

919-274-3337- Raleigh
johncorcho@hotmail.com

PERSPECTIVES ARCHITECTURE

Raleigh
North Carolina

489 PEACHTREE
ATLANTA
4849 PEACHTREE MIXED USE
ATLANTA, GEORGIA

Issued	Date	By
SAP	06/14/18	JMH

Project No.
Checked By
Drawn By
Drawing ARCHITECTURAL FLOOR PLAN OFFICE – TYP
File Name –
Sheet A1.4
OF SHEETS