DEMOLITION NOTES

1. EXISTING WINDOWS TO REMAIN
2. SEE PLUMBING PLANS FOR FIXTURE REMOVAL/ RELOCATION
3. EXISTING CABINETS, COUNTERTOPS, AND SHELVING TO BE DISMOUNTED AND REMOVED
4. ALL EXISTING FLOORS TO BE REMOVED DOWN TO SUBFLOOR, PATCH AS NECESSARY
5. ALL RADIATORS TO REMAIN IN EXISTING LOCATION.
6. CONTRACTOR TO V.I.F. ALL RISER LOCATIONS AND NOTIFY ARCHITECT WITH ANY DISCREPANCIES

DEMOLITION LEGEND

	EXISTING RADIATOR
	TO BE REMOVED/ DEMOLISHED
(RR1)	EXISTING TO REMAIN
	EXISTING RISER
	EXISTING UALLY COLUMN

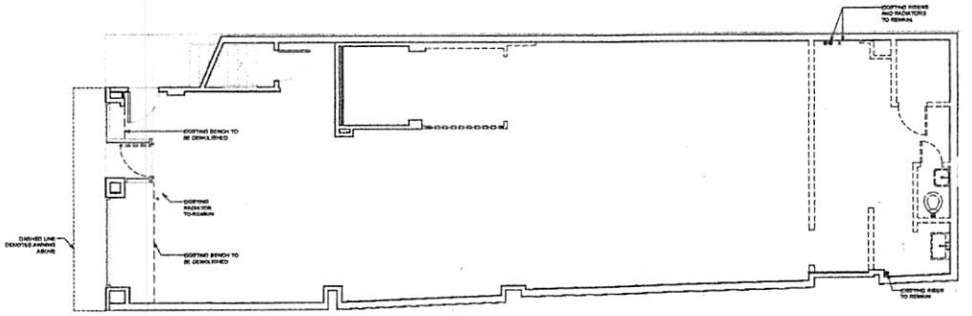

1 FIRST FLOOR DEMOLITION PLAN
1/4" = 1'-0"

NOTE
NO CHANGE IN USE, EGRESS, OR OCCUPANCY UNDER THIS APPLICATION

THIS DRAWING
THIS PLAN IS APPROVED ONLY FOR WORK INDICATED ON THE APPLICATION SHEET. ALL OTHER WITTERS SHOWN ARE NOT TO BE FOLLOED UPON OR TO BE CONSTRUCTED AS BEING APPROVED OR IN ACCORDANCE WITH APPLICABLE CODES

CROWN
80 MAIDEN LANE 12TH FLOOR,
NEW YORK NY 10038
PHONE: 212-995-6131

PROJECT INFORMATION

PROJECT NAME

273 BLEECKER ST
NEW YORK, NY 10014

ISSUED FOR:	XXXXX
ALT. TYPE:	2
MDL CLASS:	NL
USE GROUP:	XX
CONST CLASS:	XX
COM. BOARD:	102
LANDMARK STATUS:	N/A
SPECIAL DIST:	N/A
BIN #:	1010133
HEIGHT/STORIES:	/ 3
BLOCK:	590
LOT:	5
ZONING DIST.:	R7-2
MAP:	XX

DRAWINGS, NOTES AND SPECIFICATIONS ARE AN INSTRUMENT OF SERVICE AND ARE THE PROPERTY OF CAC DPC. INFRINGEMENT WILL BE PROSECUTED. INFORMATION HEREIN IS CONFIDENTIAL. BY ACCEPTING THIS PRINT, BORROWER AGREES IT WILL NOT BE USED FOR ANY PURPOSE OTHER THAN THAT FOR WHICH IT IS LOANED, NOR REPRODUCED IN WHOLE OR IN PART, NOR SHOWN TO ANYONE WHO FAILS TO PROVIDE TECHNICAL INFORMATION TO THE PROJECT TEAM. THIS INFORMATION IS INTENDED FOR USE ON THE PROJECT ONLY. THIS PLAN IS APPROVED ONLY FOR WORK INDICATED ON THE APPLICATION SPECIFICATION SHEETS. ALL OTHER WITTERS SHOWN ARE NOT TO BE FOLLOED UPON OR TO BE CONSTRUCTED AS BEING APPROVED OR IN ACCORDANCE WITH APPLICABLE CODES. CAC DPC EXPRESSLY RESERVES ITS COMMON LAW COPYRIGHT AND OTHER PROPERTY RIGHTS IN THESE PLANS. THESE PLANS ARE NOT TO BE REPRODUCED, CHANGED OR COPIED IN ANY FORM OR MANNER WHATSOEVER, NOR ARE THEY TO BE ASSIGNED TO ANY THIRD PARTY WITHOUT FIRST OBTAINING THE EXPRESS WRITTEN PERMISSION AND CONSENT OF CROWN ARCHITECTURE AND CONSULTING DPC. IT IS A VIOLATION OF NYS PROFESSIONAL LICENSE LAW FOR ANY PERSON TO ALTER THIS DRAWING IN ANY WAY UNLESS ACTING UNDER THE SUPERVISION OF A LICENSED PROFESSIONAL. SUCH TERM IS DEFINED

NO.	DESCRIPTION	DATE

PROJECT #:	CDC-843-19-01
DRAWN BY:	INITIALS
CHECKED BY:	INITIALS

CAC DPC
CROWN ARCHITECTURE & CONSULTING D.P.C 2018 ©

DATE:	10/31/2019
SCALE: AS NOTED	

SHEET TITLE

FIRST FLOOR DEMOLITION PLAN

A-101.00

PAGE ? OF TOTAL ?