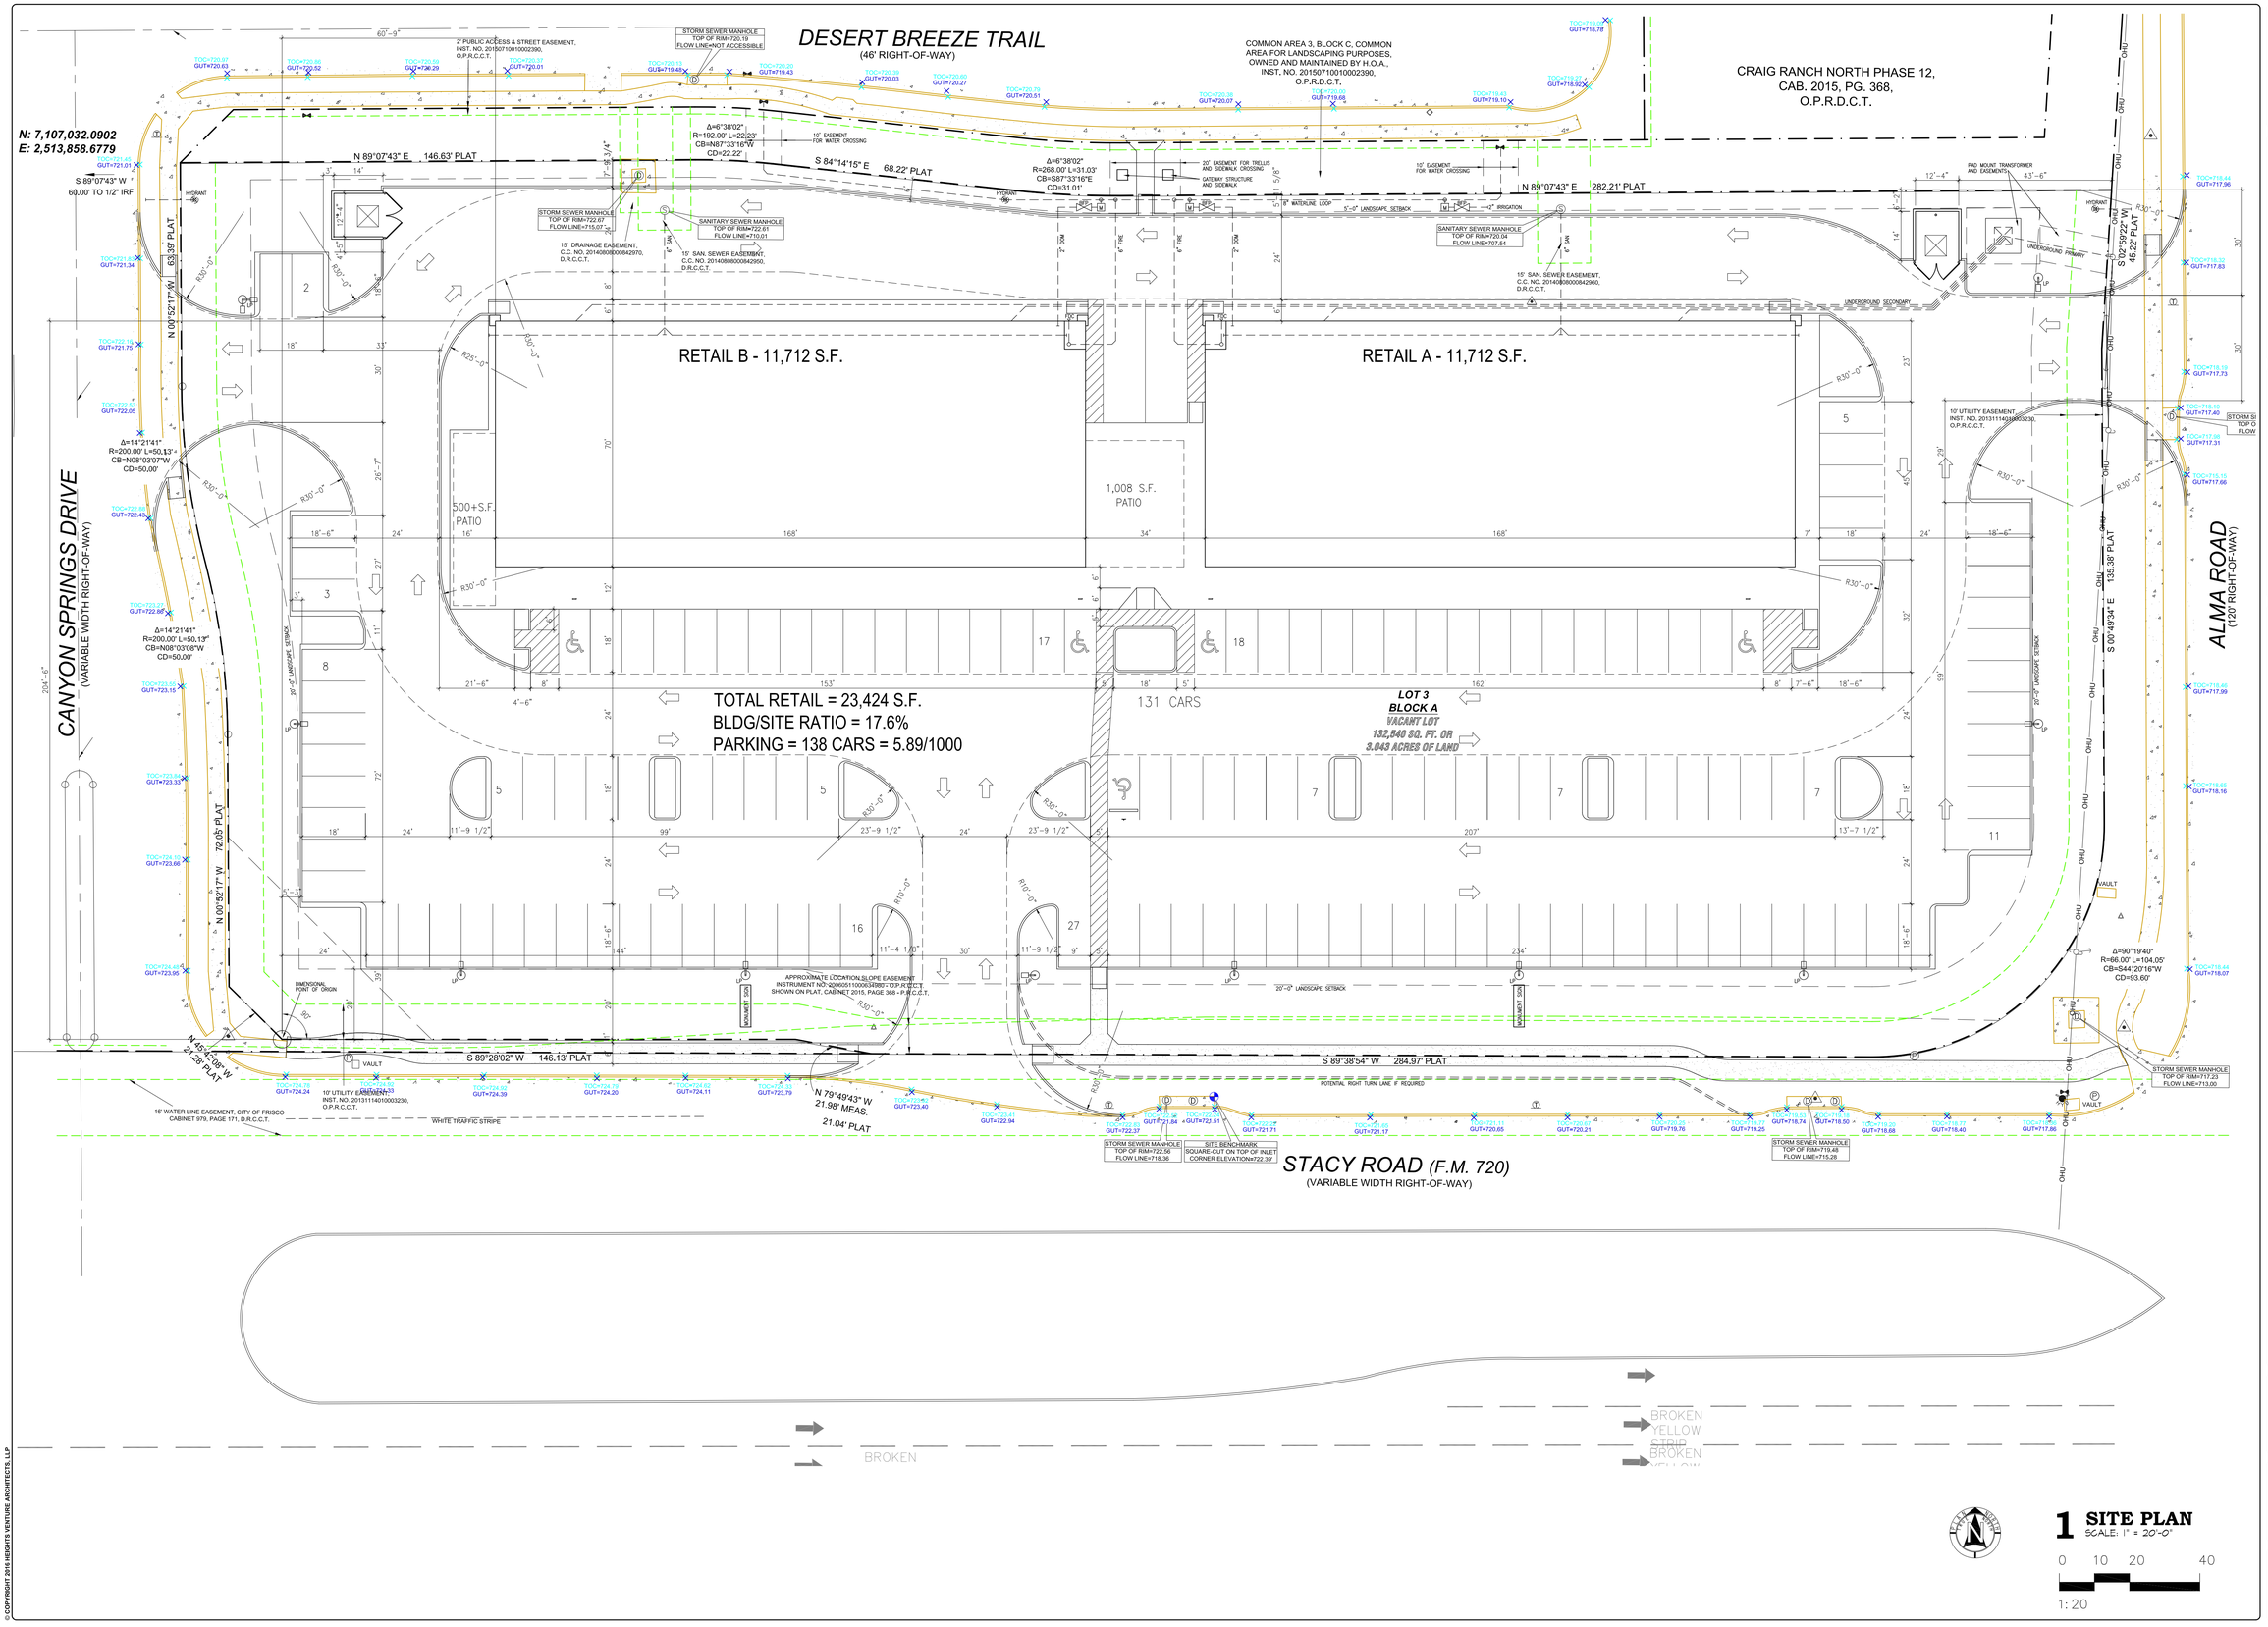

1 SITE PLAN
SCALE: 1" = 20'-0"
0 10 20 40
1:20

ISSUE DATES

DATE	ISSUE NAME
03-21-16	SITE UPDATE

HOUSTON
1111 North Loop West, Suite 800
Houston, Texas 77008
713.868.1001

DALLAS
5717 Legacy Drive, Suite 240
Plano, Texas 75024
972.490.1026

HEIGHTS VENTURE ARCHITECTS, LLP

McKINNEY CENTER
NW CORNER AT STACY ROAD AND ALMA ROAD, McKINNEY, TEXAS

KM REALTY ADVISORS, LLC. - 713-690-2700
6363 WOODWAY, SUITE 650, HOUSTON, TX 77057

PROJECT NO.	16005
DATE PLOTTED:	03-21-16
CHECKED BY:	MK
DRAWN BY:	MK
FILE NAME:	BASE.DWG

SHEET TITLE
SITE PLAN

SHEET NUMBER
A0.1

© COPYRIGHT 2016 HEIGHTS VENTURE ARCHITECTS, LLP