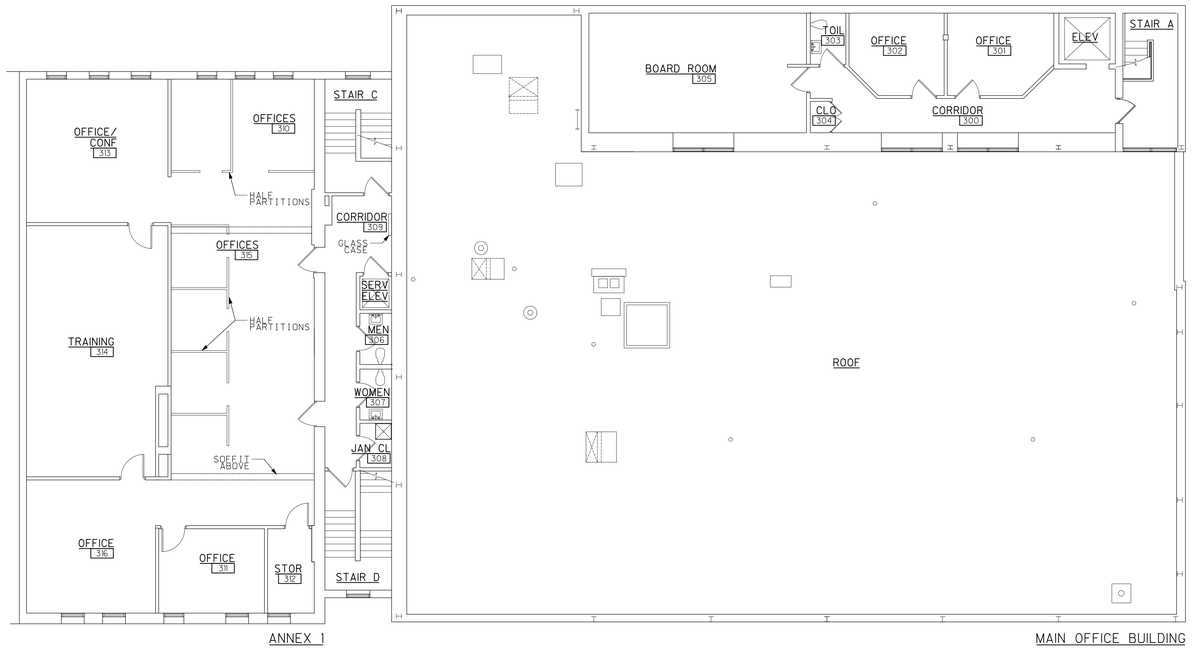

A-3 THIRD FLOOR PLAN
SCALE: 1/8" = 1'-0"

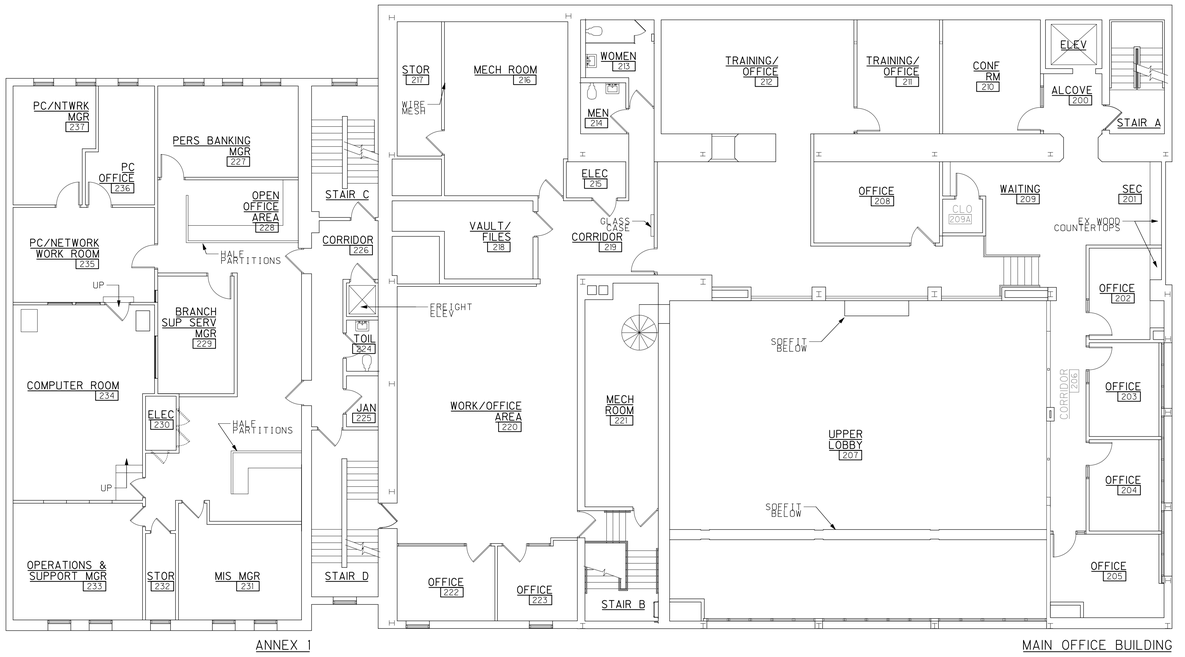

B A-3 SECOND FLOOR PLAN
SCALE: 1/8" = 1'-0"

BDA
BEARDSLEY DESIGN ASSOCIATES
Architecture, Engineering, & Landscape Architecture, P.C.

NO	REVISION DESCRIPTION	BY	DATE
-	-	-	-
-	-	-	-
-	-	-	-
-	-	-	-
-	-	-	-
-	-	-	-
-	-	-	-
-	-	-	-
-	-	-	-
-	-	-	-

WARNING
ANY ALTERATIONS TO THIS DOCUMENT NOT CONFORMING TO SECTION 7307, NEW YORK STATE EDUCATION LAW ARE STRICTLY PROHIBITED.
© COPYRIGHT 2007
THIS DOCUMENT MAY NOT BE REPRODUCED WITHOUT WRITTEN PERMISSION FROM BEARDSLEY DESIGN ASSOCIATES.

DRAWING UPDATES
FIRST NIAGARA BANK
GENESEE STREET
AUBURN, NEW YORK

ARCHITECTURAL
SECOND THIRD/ FLOOR PLANS

Project Number:	Designed By:
07022	SFM
Drawn By:	Reviewed By:
KAL/CAD/JCG	-

Date: UNSTAMPED

Drawing Number

A-3

of 3

Filename=f:\PROJECTS\07022\DRAWINGS\A_PL-2&3.DGN
Plotted: 5/24/2007@ 2:13:53 PM by cad