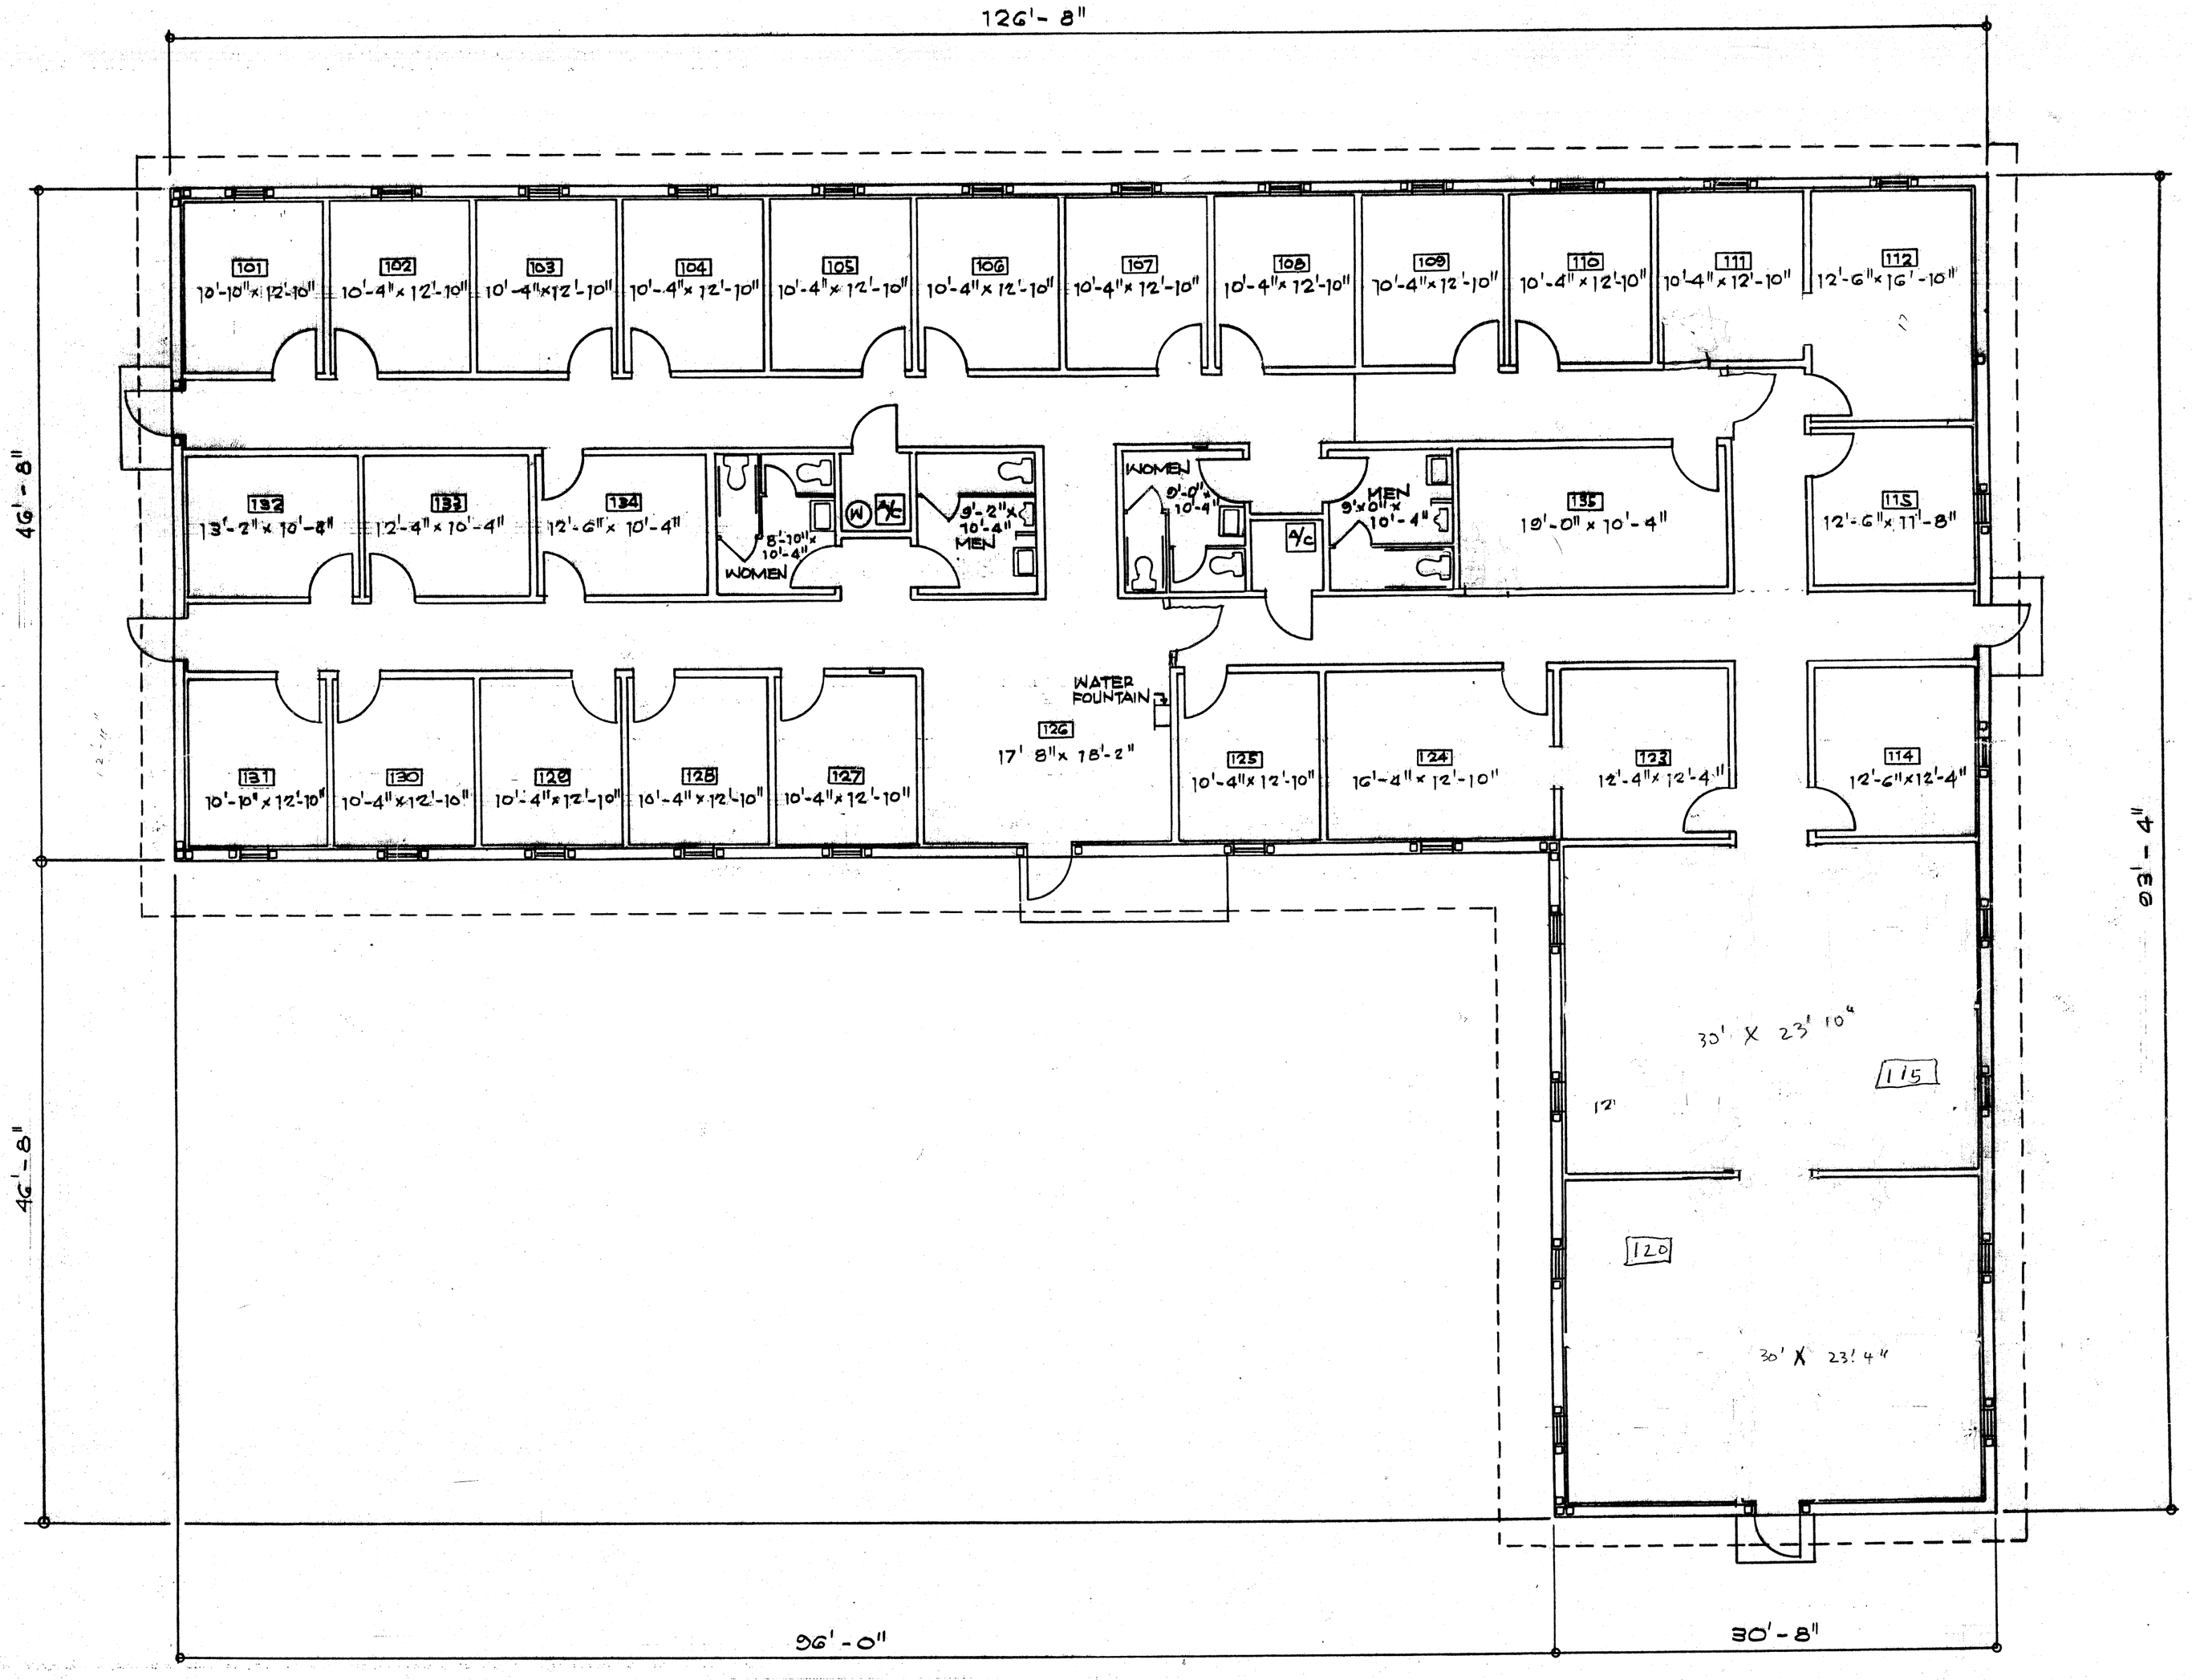

FLOOR PLAN

SCALE: 1/8" = 1'-0"

PHASE 4

NOTE: ALL INSIDE DIMENSIONS ARE BASED ON CENTER TO CENTER OF THE WALL.