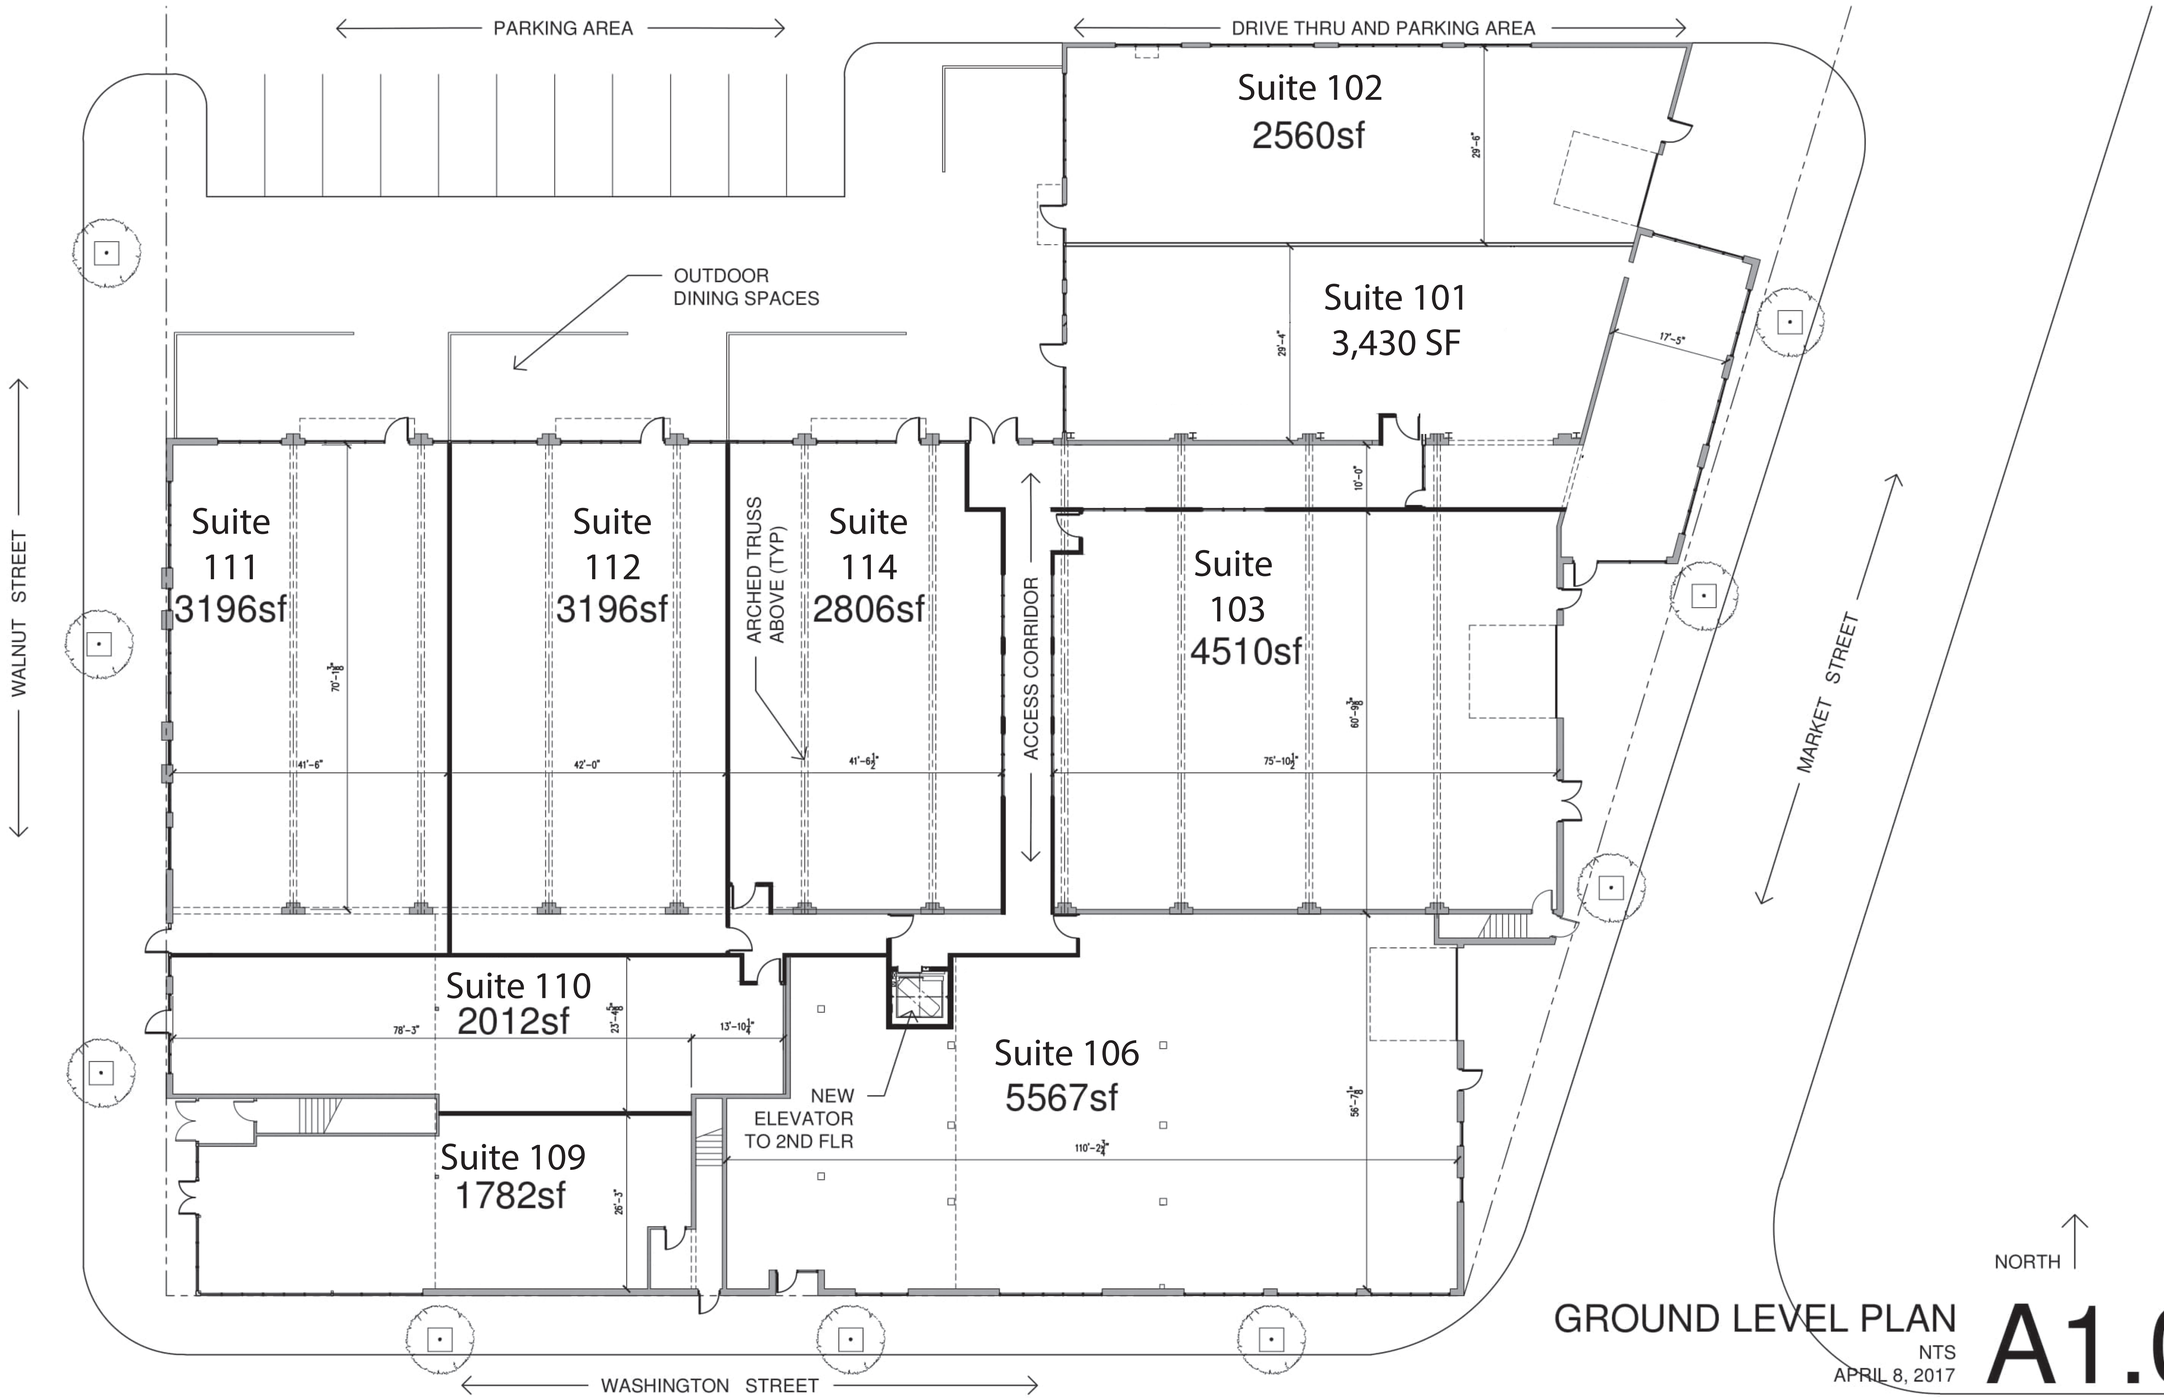

GROUND LEVEL PLAN

NTS

APRIL 8, 2017

A1.0

500 N. WALNUT STREET MIXED USE
CONCEPT DESIGN
CHAMPAIGN, ILLINOIS

CONCEPT DESIGN

MODE 3 ARCHITECTURE