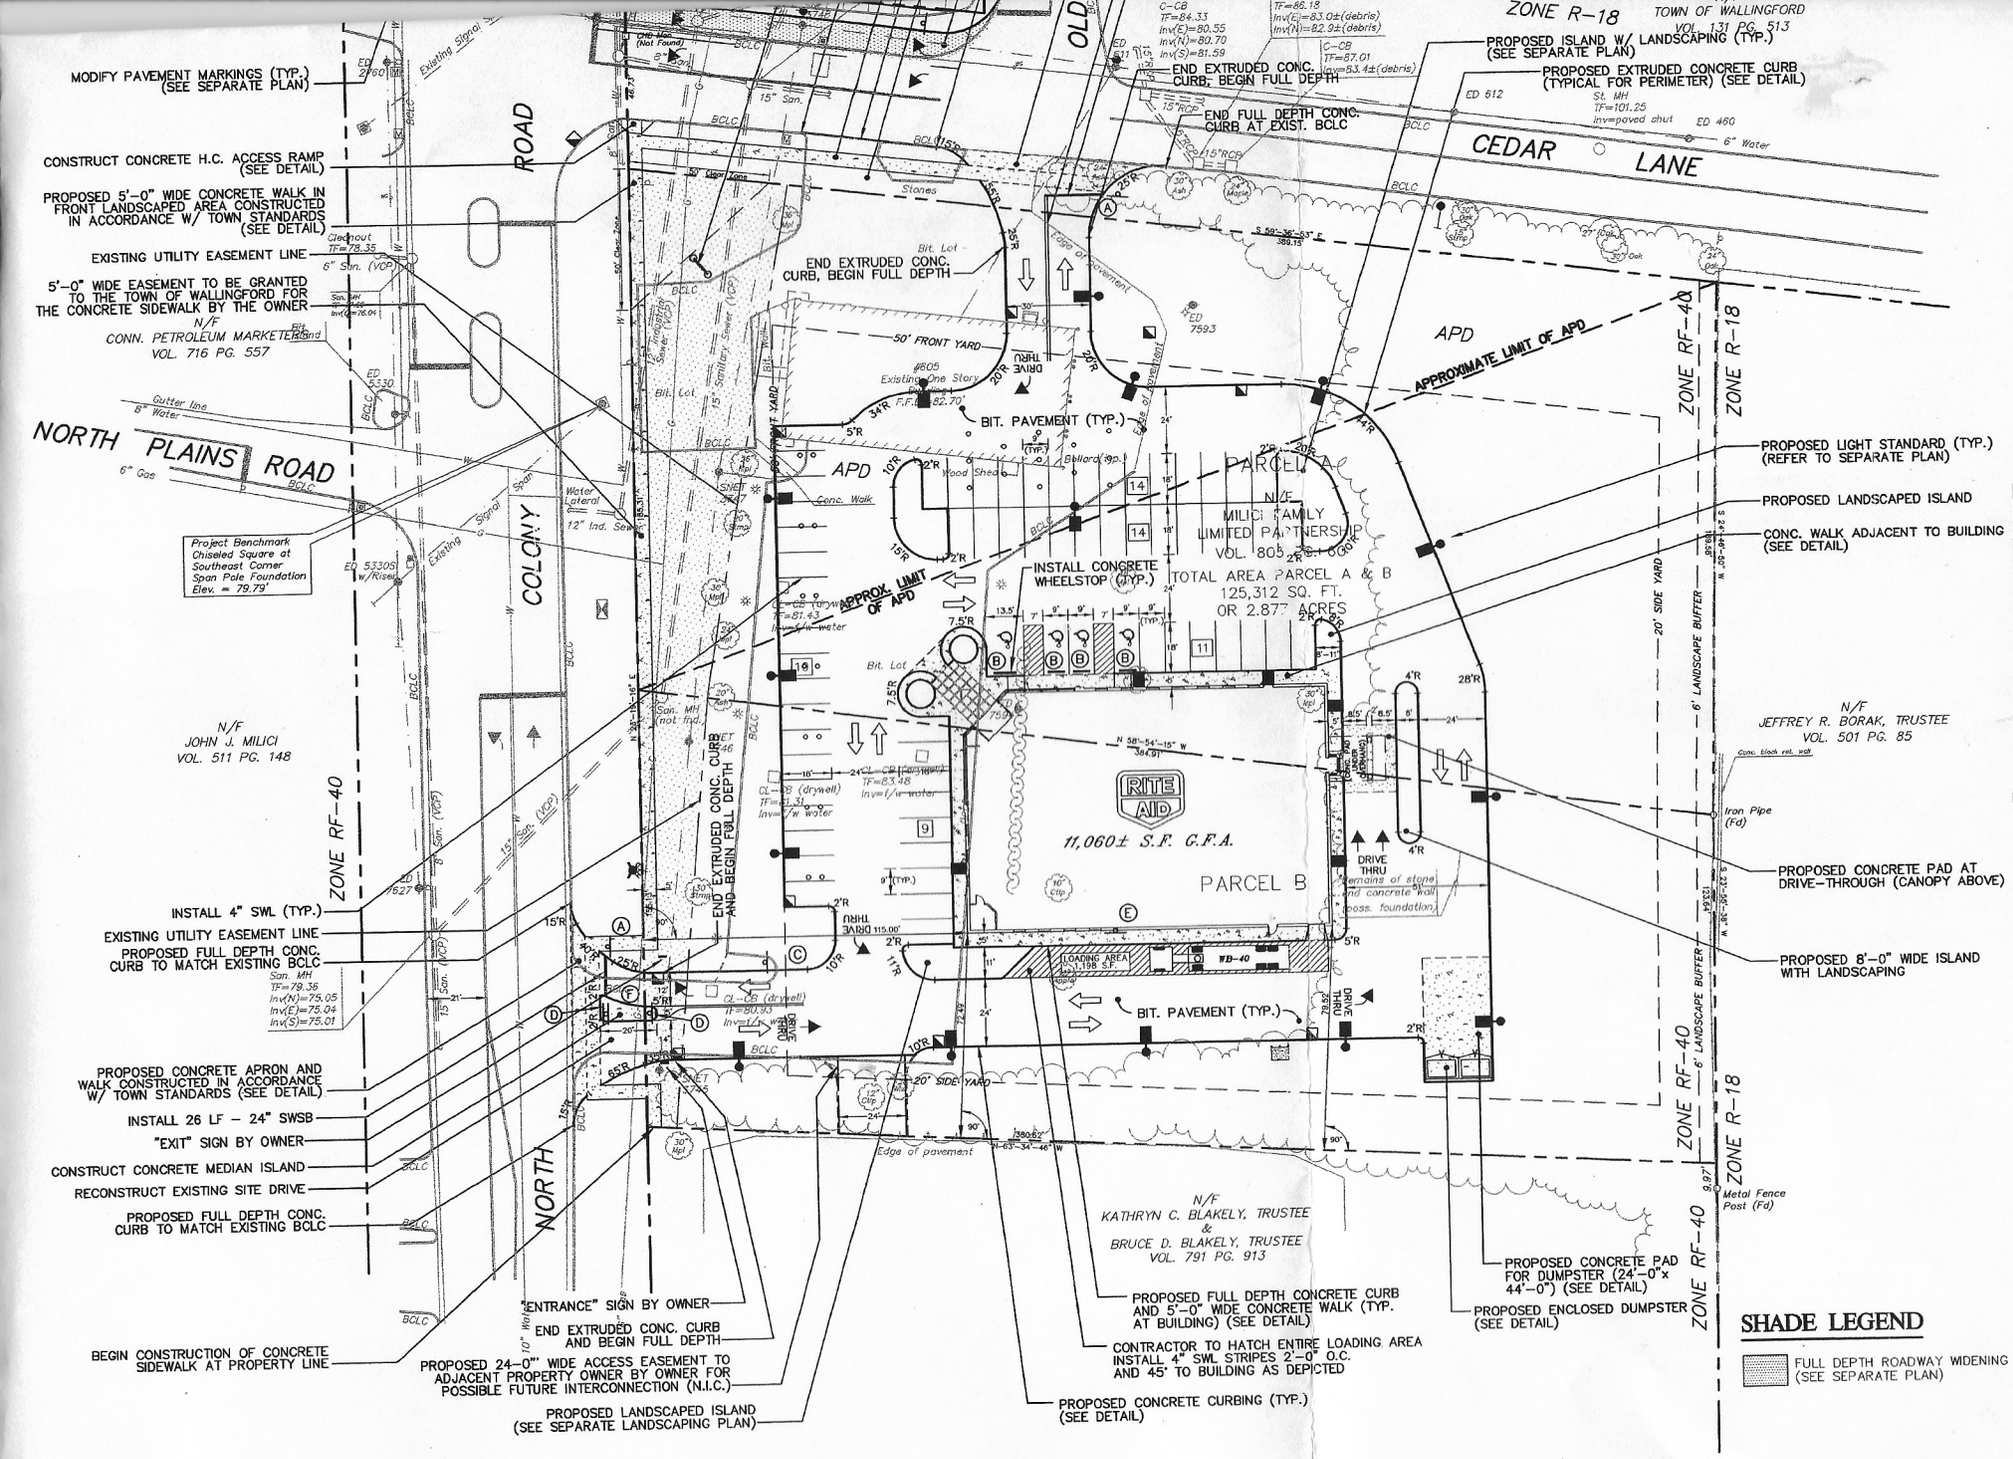

SHADE LEGEND

FULL DEPTH ROADWAY WIDENING (SEE SEPARATE PLAN)

7. ALL SITE WORK, MATERIALS OF METHODS SHALL CONFORM TO TO THE APPLICABLE SECTIONS OF TRANSPORTATION, STANDARDS AND INCIDENTAL CONSTRUCTION UNDER STRUCTURES SHALL BE BE IN ACCORDANCE WITH THE THE SUPERVISION OF A QUALIF SHALL BE 95% MIN. DRY AS PE MOISTURE CONTENT. MATERIAL INFILTRATION SHALL BE AS PER

8. THE CONTRACTOR SHALL SECUR THE STATE OF CONNECTICUT D III PERMITS OFFICE PRIOR TO W OWNER SHALL POST THE NECES

9. THE CONTRACTOR SHALL SECU DISPOSAL OF HIS DEMOLITION THE CONTRACTOR SHALL POST REQUIRED. BUILDING DEMOLITIO FOR PERMITS AND DISPOSAL O CONTRACTOR SHALL PREPARE PRIOR TO COMMENCEMENT OF MATERIAL, IF FOUND ON SITE, HAZARDOUS MATERIAL CONTRA

PRIOR TO BEGINNING ANY DEMO BE INSPECTED REGULARLY AND

SIGN

NO.	DOT NO.	LEGEND
Ⓐ	31-0002	STOP 30" POS MOUN
Ⓑ	31-0628 31-0629 (D)	VIOLATORS WILL BE TOWED HANDICAPPED PARKING STATE PERMIT REQUIRED WALL MOUNT
Ⓒ	31-0326	ONLY POS MOUN

REFER TO ROADWAY WIDENING/

STRIPE LEGEND

SWL- SOLID WHITE LINE
SDYL- SOLID DOUBLE YELL
SWSB- SOLID WHITE STOP

ZONING DATA C

ZONE: RF-40

PROPOSED USE:

PARAMETER
MIN. LOT AREA
MIN. LOT FRONTAGE
MAX. COVERAGE
MIN. FRONT YARD
MIN. SIDE YARD
MIN. REAR YARD
MAX. BLDG. HT.
MIN. OPEN SPACE
FLOOR AREA
LOADING SPACE

PARKING SUMM

TOTAL BUILDING
PARKING REQUIRED
PARKING PROVIDED
PARKING PROVIDED RATIO: