THESE DOCUMENTS MAY NOT BE REPRODUCED IN WHOLE OR PART, WITHOUT EXPRESS WRITTEN APPROVAL. ALL RIGHTS RESERVED.

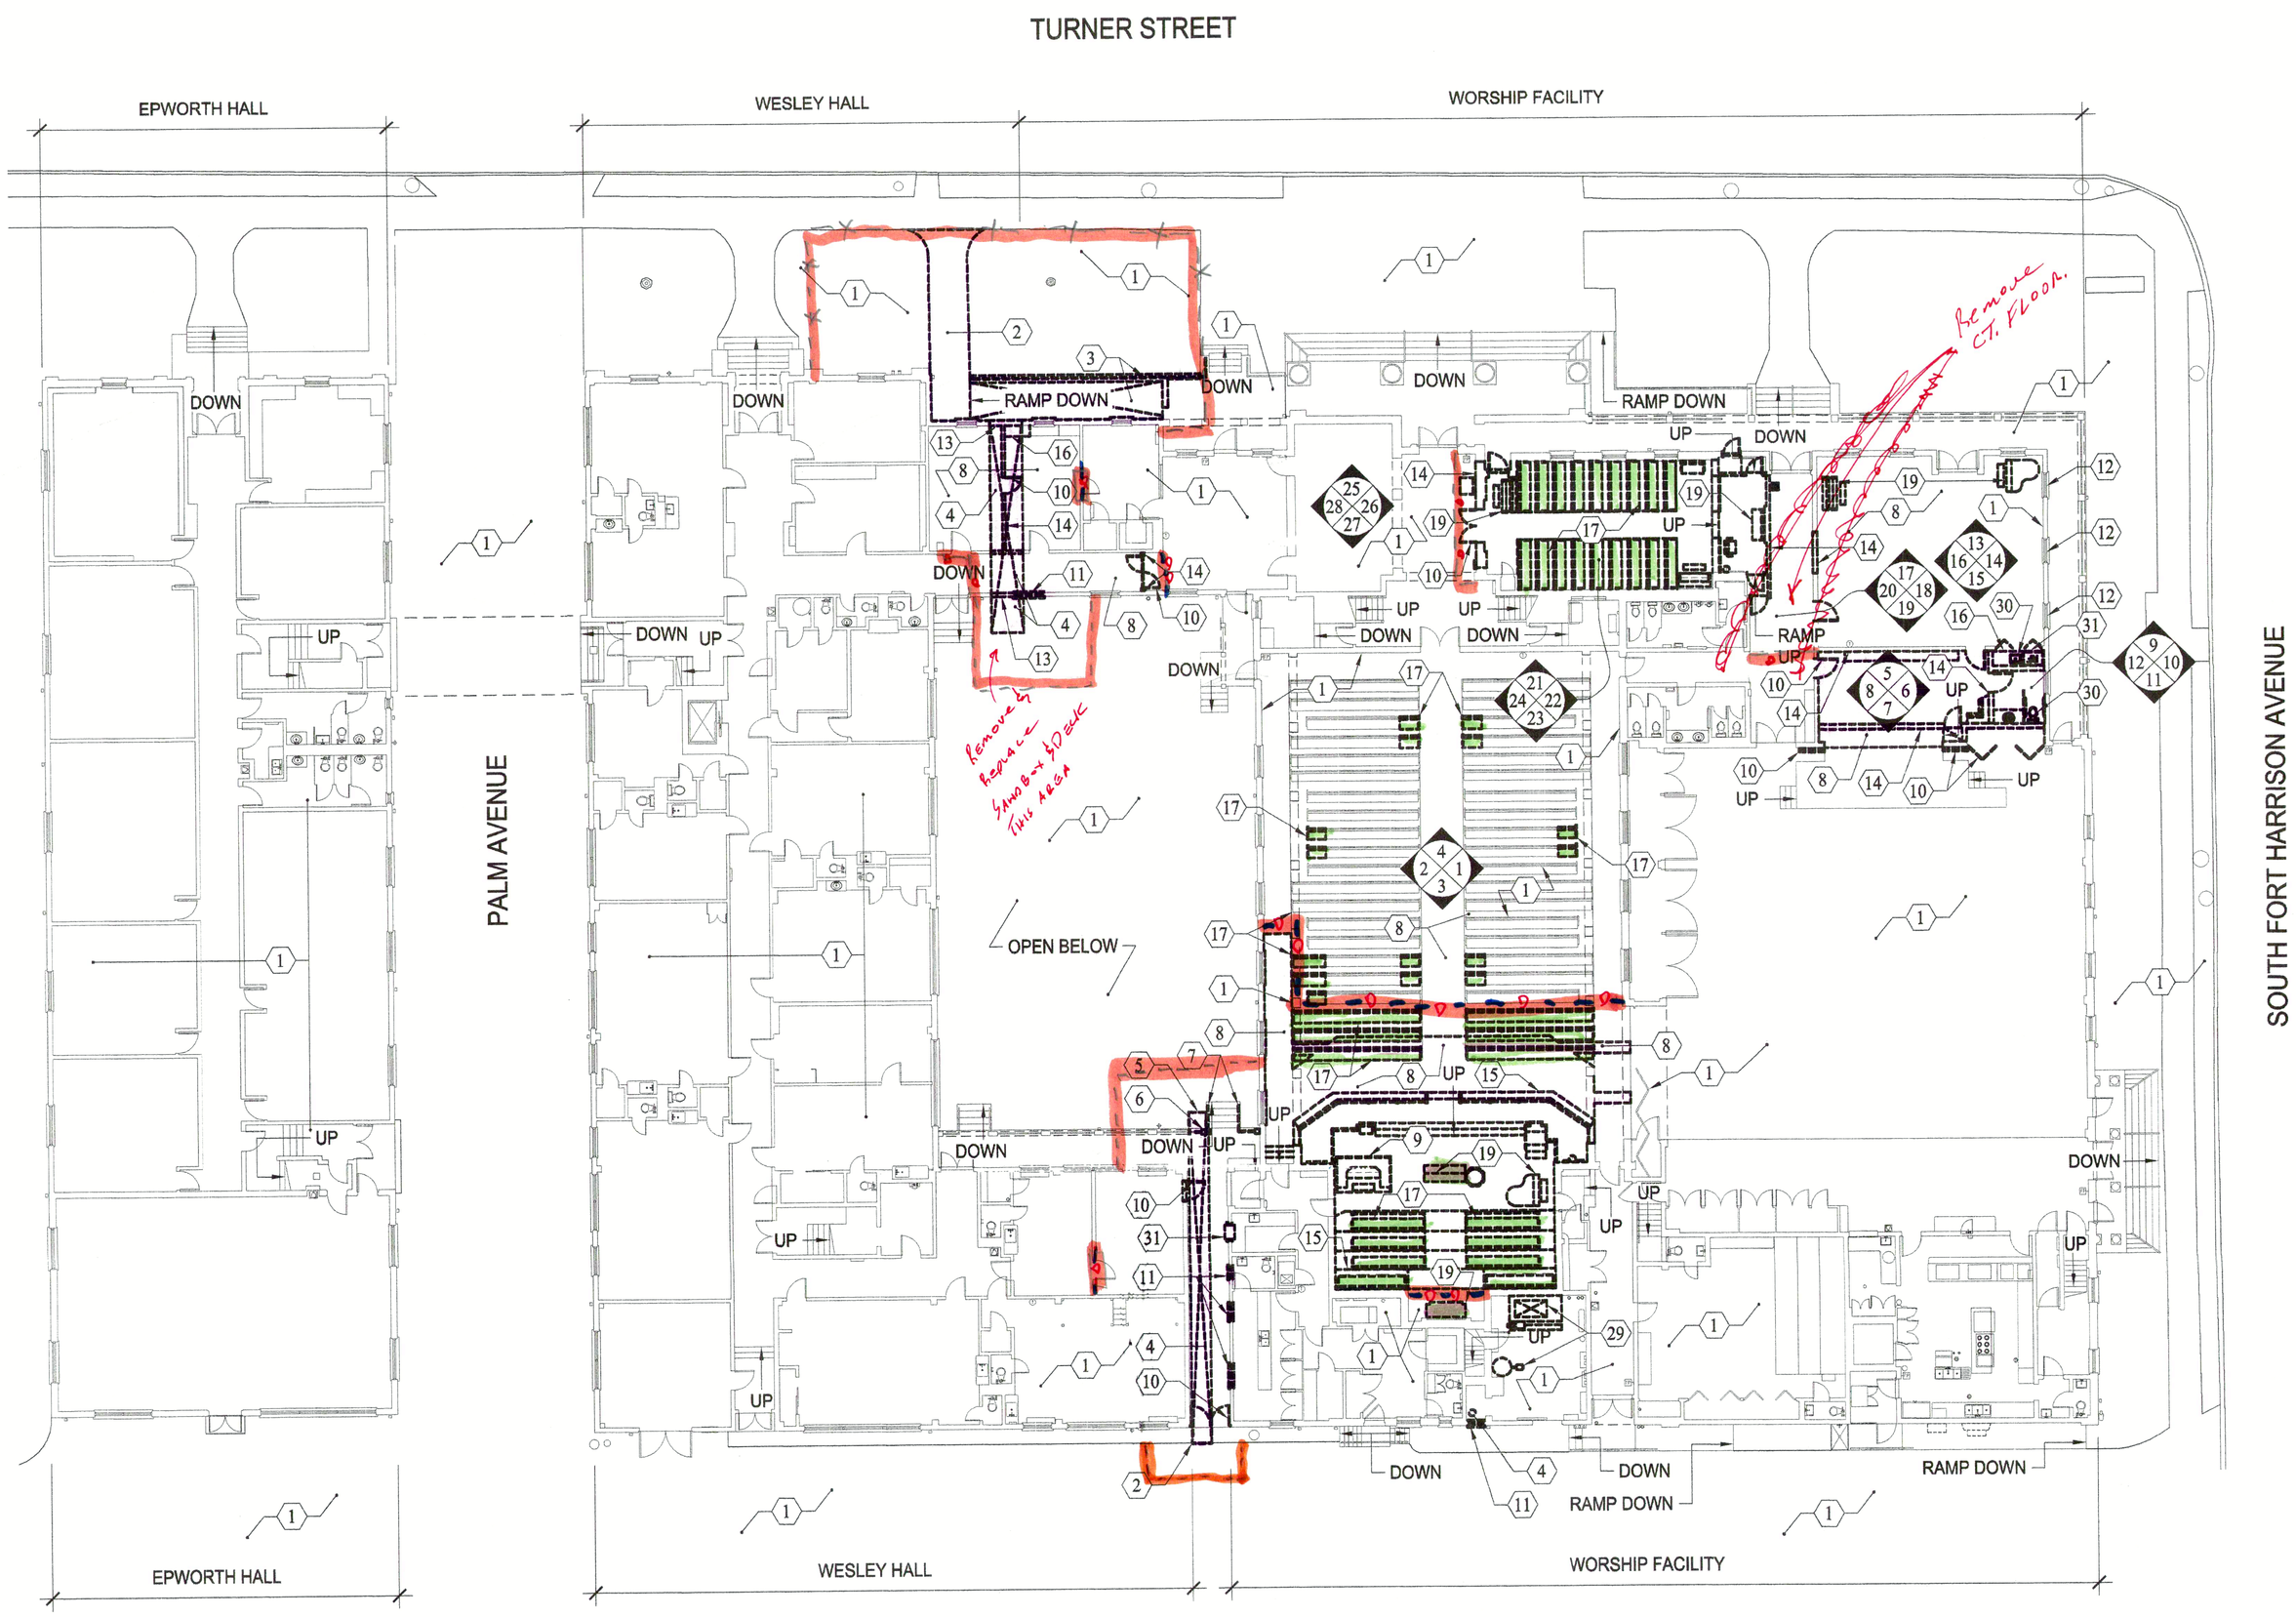

WET SAW DEMOLITION

BARRICADES
CL
PLYWD
DUST

* CHECK WALLS FOR " EXTG FINISHES. !

#100 NARTHEX - PLASTER/PAINT
#107 CHAPEL - PLASTER/PAINT.
#115 HI DEF. SANCT. - PLASTER/PAINT.
#101 & 102 TRAD. SANCT. - PLASTER/PAINT.
#103 & 150 OFFICE -
#126, 215 & 216 SCHOOL -
NEW TOILET - DRY/PAINT.
#140, 141, 143, 144 MISC. ROOM - PLASTER/PAINT.

DEMOLITION LOWER LEVEL PLAN

NORTH

SCALE: APPROXIMATELY 1/16"=1'-0"

A REMODELING TO
FIRST UNITED METHODIST
CHURCH CLEARWATER

411 TURNER STREET
CLEARWATER, FLORIDA 33756-5326
THE REV. SHARON PATCH, SENIOR MINISTER

CHARLES F. CLORIGAN I
LIC NO AR 0011606

Hyde Park Architects
1509 WEST SWANN AVENUE
SUITE 270
TAMPA FLORIDA 33606-2557
813 - 251 - 6909
FAX 813 - 250 - 1668
HPACHAS@AOL.COM
LIC NO AA 0000096

DEMOLITION LOWER LEVEL PLAN

REVISED	
DRAWN BY	GARY
CHECKED BY	CHAS
DATE	10/15/06
SCALE	±1/16"=1'-0"
FILE	013006.CD
SHEET	A-7/38