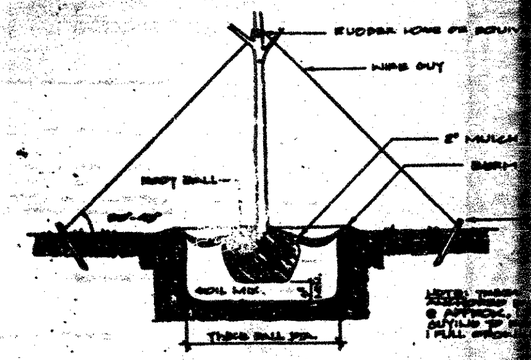

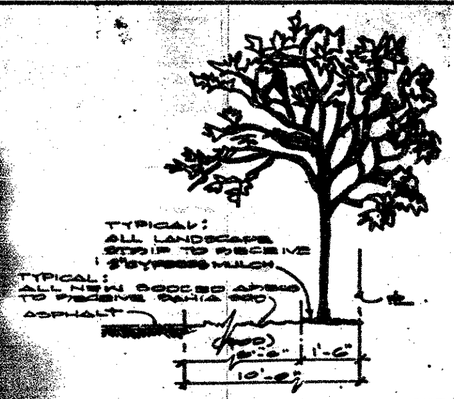

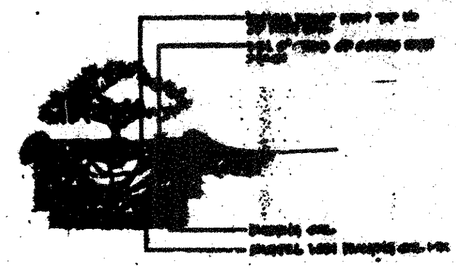

PLANT LIST.				
SYM.	BOTANICAL NAME	COMMON NAME	QUANTITY	NOTES.
A	LIGUSTRUM LUCIDIUM	TREE LIGUSTRUM	9	MIN. TRUNK 2" MIN. CROWN SPREAD 7'-0"
D	QUERCUS LAURIFOLIA	LAUREL OAK	6	"
C	SUBANIOPSIS ANACARDIOIDES	CARROTWOOD	7	"
D	COCCOLOBA DIVERSIFOLIA	PIGEON PLUM	7	"
E	SABAL PALMETTO	SABAL PALM	6	[illegible]
F	VIBURNUM SUSPENSUM	SANDANKWA VIBURNUM	614	4'-0" O.C.
A	LIGUSTRUM LUCIDIUM	TREE LIGUSTRUM	18	[illegible]
P	QUERCUS LAURIFOLIA	LAUREL OAK	8	"
C	SUBANIOPSIS ANACARDIOIDES	CARROTWOOD	8	"
D	COCCOLOBA DIVERSIFOLIA	PIGEON PLUM	7	[illegible]

REQUIRED LANDSCAPING

ONE(1) TREE PER THIRTY (30) LINEAR [illegible] LINE EXCLUDING EXPRESS & INGRESS [illegible] ONE(1) TREE PER FORTY (40) FEET [illegible] AT SIDES & REAR.

REQUIRED AT INGRESS [illegible]
PROVIDED " " [illegible]
REQUIRED AT SIDES & REAR [illegible]
PROVIDED AT SIDES & REAR [illegible]
TOTAL REQUIRED [illegible]
TOTAL PROVIDED [illegible]

A MINIMUM OF TWENTY PERCENT (20%) [illegible] AREA SHALL BE DEVOTED TO LANDSC[illegible]

TOTAL GROSS AREA: [illegible]
IMPERVIOUS AREA: [illegible]
TOTAL PERVIOUS AREA PROVIDED [illegible]
" " " REQUIRED [illegible] = 17,424 ☐

THE PERVIOUS AREA SHALL CONTAIN [illegible] AND FIVE(5) SHRUBS PER EVERY 1000 SQ. [illegible] AREA:
TOTAL GROSS AREA [illegible]
TREES REQUIRED. $\frac{87,121.26}{1000}$ = 20 [illegible]
TREES PROVIDED AT PERVIOUS AREA [illegible]
TOTAL OF SHRUBS REQUIRED AT PERVIO[illegible] $\frac{87,121.26}{1000}$ = 43.6 SHRUBS [illegible]
TOTAL OF SHRUBS PROVIDED AT PERVI[illegible]

A LANDSCAPED FIVE(5) FEET MIN. SHALL [illegible] VEHICULAR USE AREA FROM THE PROP[illegible] A SIX(6) INCH HIGH SOLID CURBING TYPE [illegible] SHALL BE ERECTED AROUND SUCH [illegible] BUMPER BLOCKS SHALL BE PROVIDED [illegible] OR SHRUB COVER SHALL BE [illegible] AREA OF THE LANDSCAPED STRIP.
A MINIMUM OF 50% OF REQUIRED TREES [illegible] TALLER SIZE RELATING TO THE MAIN [illegible] HEIGHT OF STRUCTURE. [illegible]
14-16 FEET [illegible] 14 FEET, 37 [illegible]
[illegible] TREES [illegible]

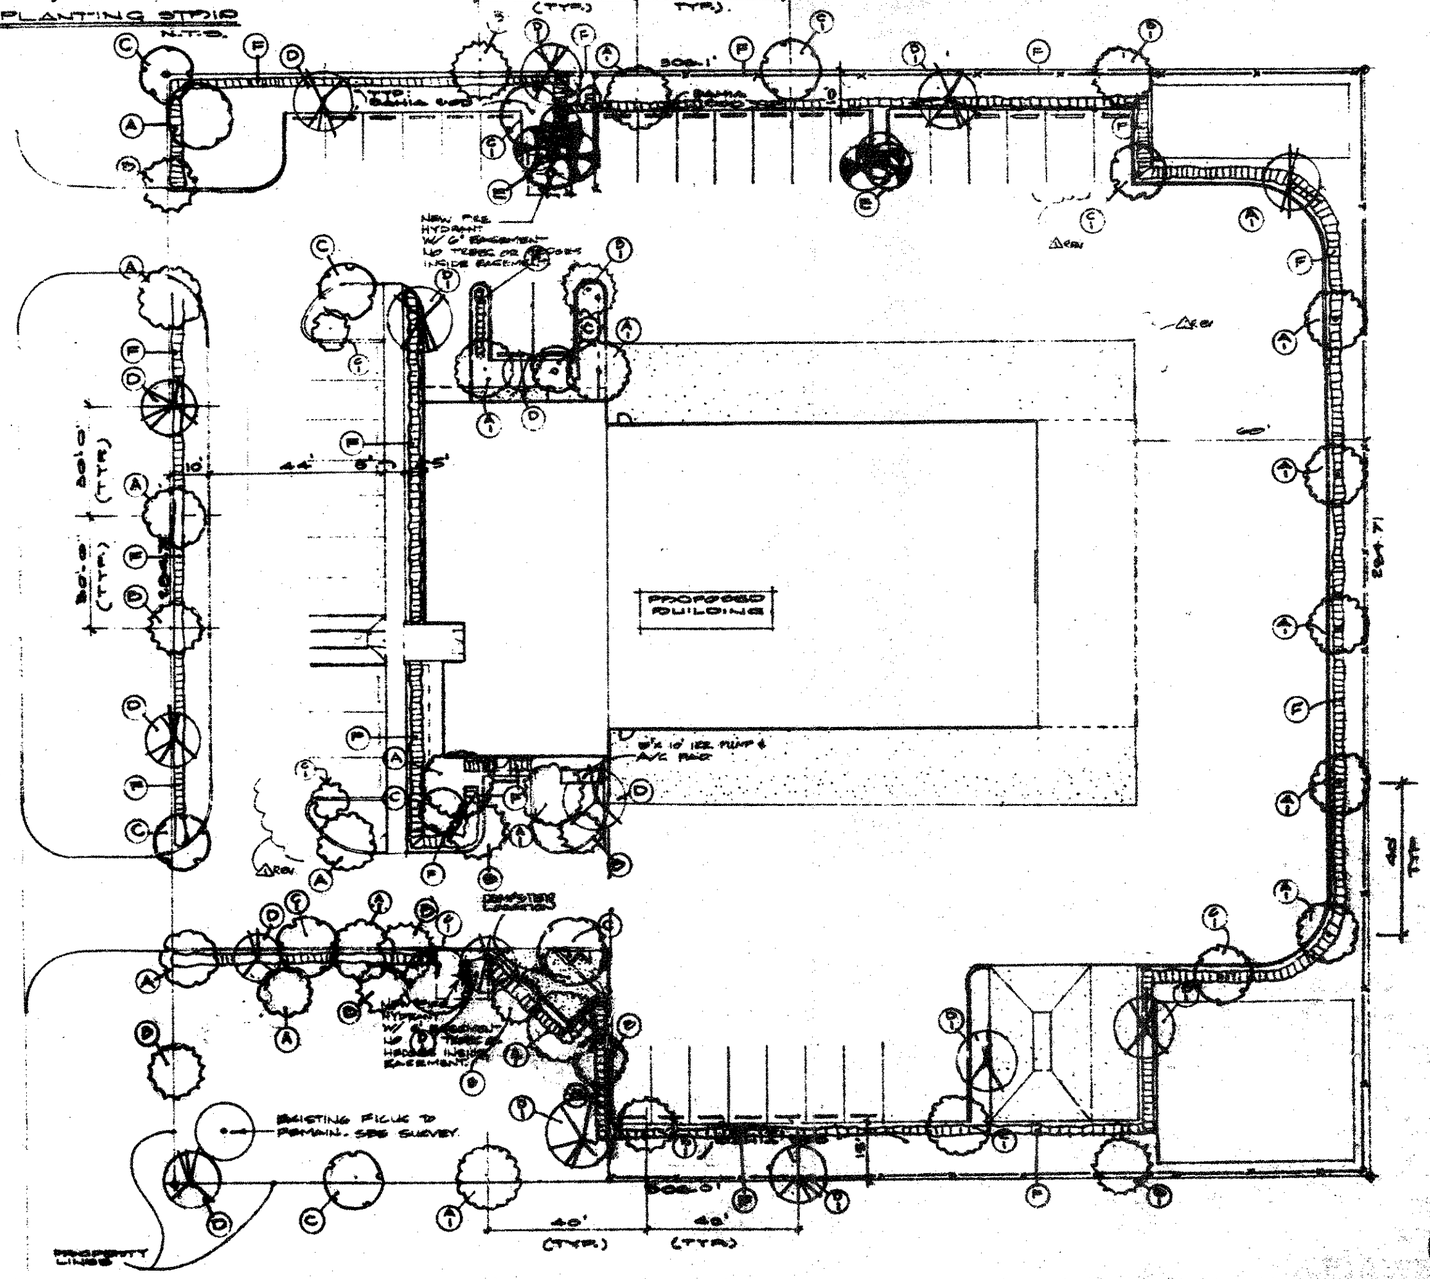

3 July 90