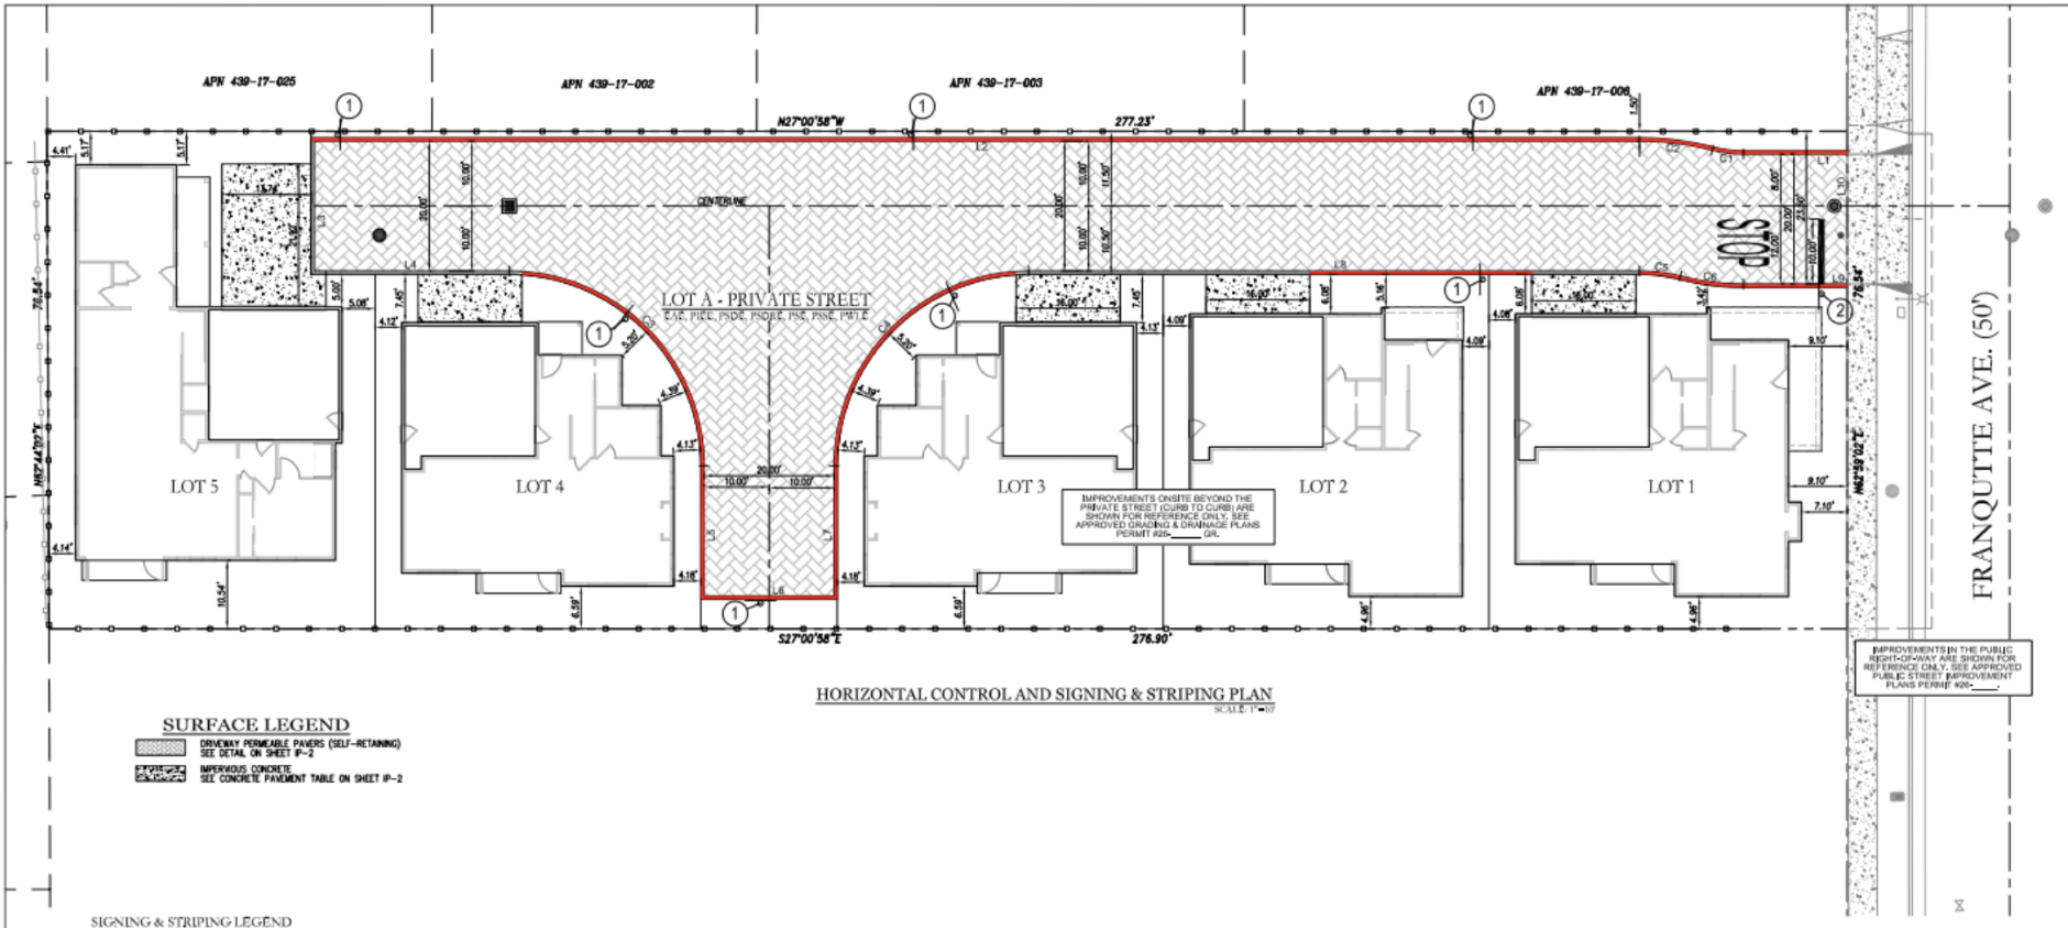

HORIZONTAL CONTROL AND SIGNING & STRIPING PLAN

SCALE: 1"=10'

SURFACE LEGEND

- DRIVEWAY PERMEABLE PAVERS (SELF-RETAINING) SEE DETAIL ON SHEET IP-2
- IMPERVIOUS CONCRETE SEE CONCRETE PAVEMENT TABLE ON SHEET IP-2

SIGNING & STRIPING LEGEND