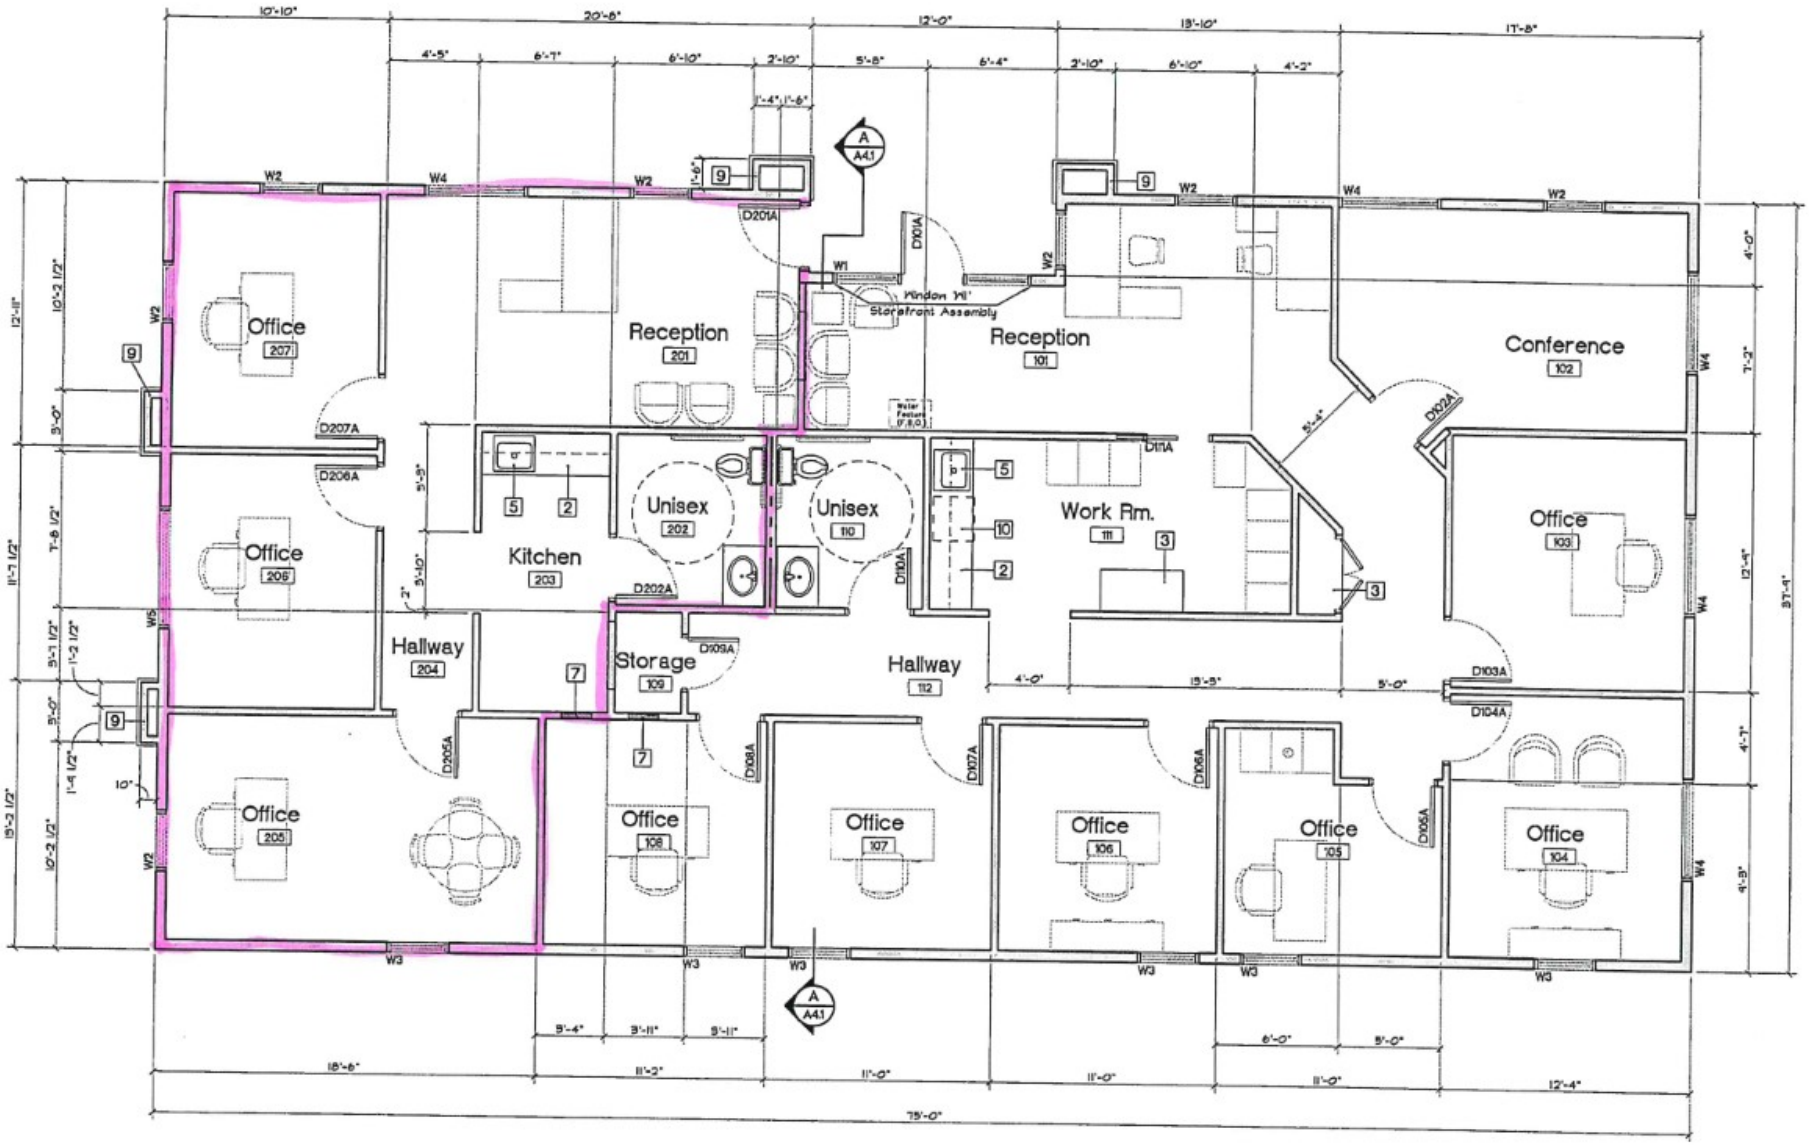


| Wall | Description |
|---|---|
| | 2x4 Studs @16 o.c. |
| | 2x6 Studs @16 o.c. |
| | 3x6 Studs @16 o.c. |

**Wall Legend**

Note: * All interior wall/ceiling corners shall have bull-nose corner bead. (typical)