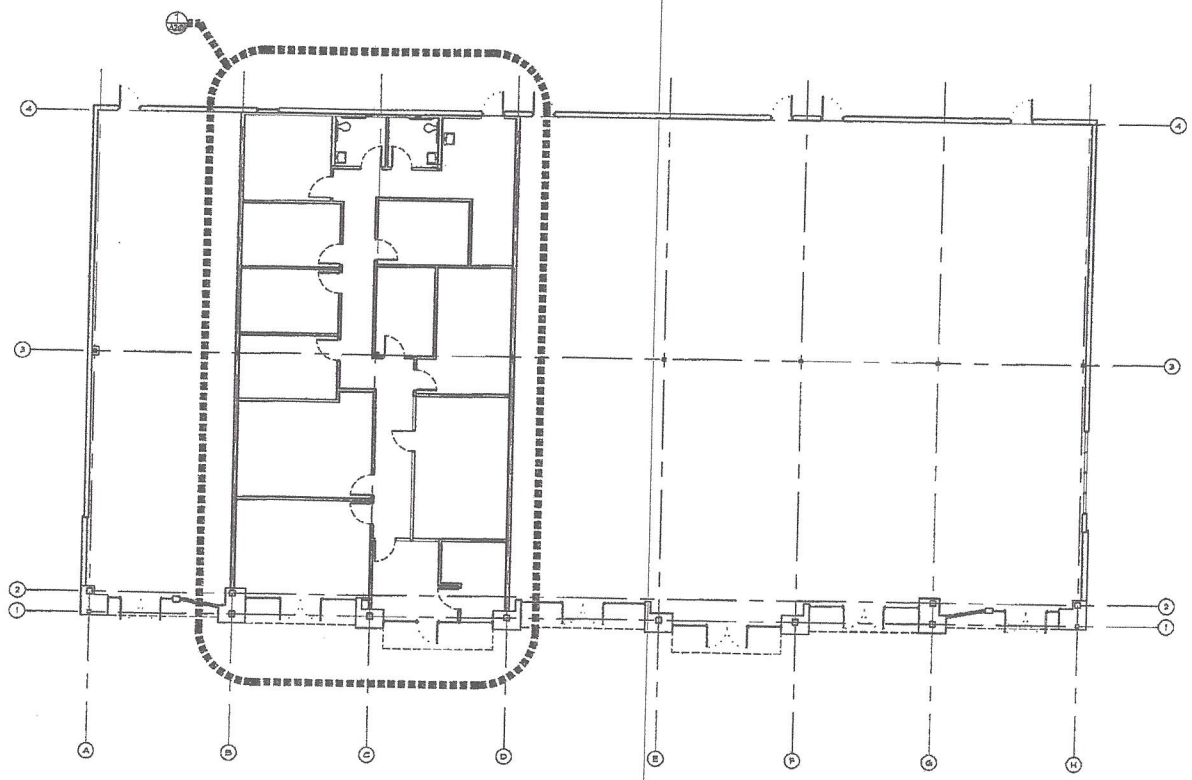

1 A201 FLOOR PLAN
SCALE: 1/8" = 1'-0"

RBA ARCHITECTS
architecture, planning, interior design.
14918 HERTZ QUAIL SPRINGS PARKWAY
OKLAHOMA CITY, OK 73134
V. 405.843.0522 F. 405.843.0523

STATE OF OKLAHOMA
2616
OKLA. CITY
OKLAHOMA
LICENSED ARCHITECT
04/11/2018 #2616 CA#462

MASS DEVELOPMENT OFFICE
14600 N. PENNSYLVANIA
OKLAHOMA CITY
OKLAHOMA

DRAWING ISSUE	
DESCRIPTION	DATE
PRELIMINARY	4-6-18
PERMIT SET	4-10-18
BID SET	
CONSTRUCTION SET	
REVISION	

PROJECT NUMBER
M1352_T1819

SHEET TITLE
OVERALL FLOOR PLAN

SHEET NUMBER
A200

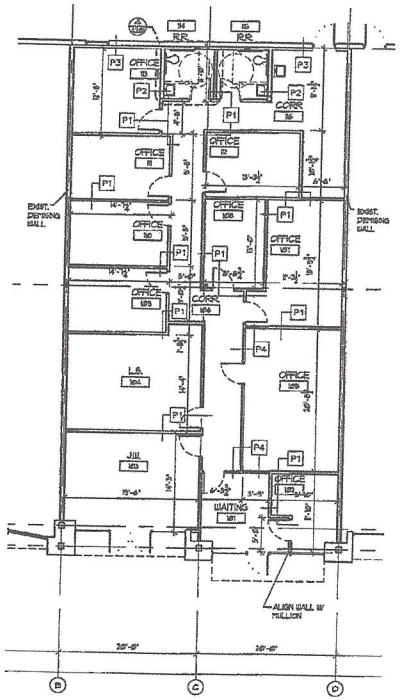

1 FLOOR PLAN
A201 SCALE: 1/8" = 1'-0"

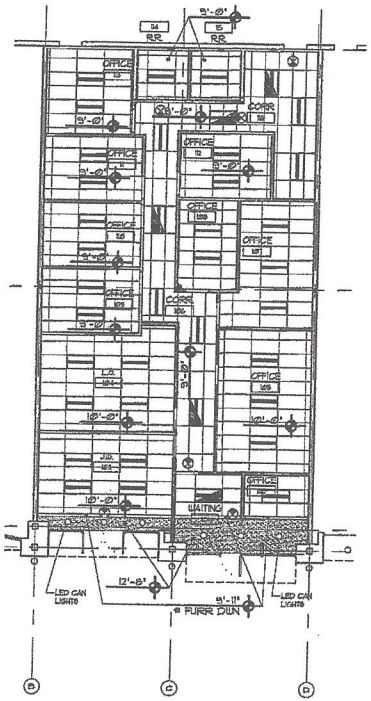

2 CEILING PLAN
A201 SCALE: 1/8" = 1'-0"

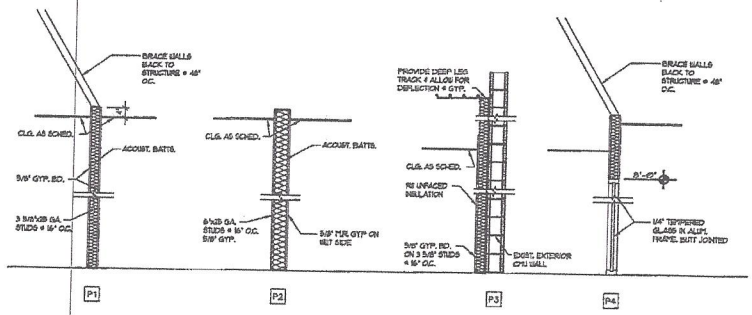

3 PARTITION TYPES
A201 SCALE: N/A

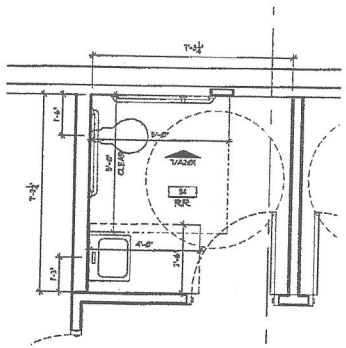

4 ENLARGED RESTROOM PLAN
A201 SCALE: 1/2" = 1'-0"

TOILET ACCESSORIES LEGEND

A. 42" X 1½" DIA. HORIZONTAL GRAB BAR
B. 36" X 1½" DIA. HORIZONTAL GRAB BAR
C. 18" X 1½" DIA. VERTICAL GRAB BAR

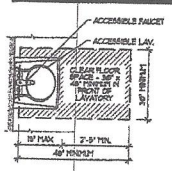

5 LAVATORY CLEARANCE
A201 SCALE: 1/2" = 1'-0"

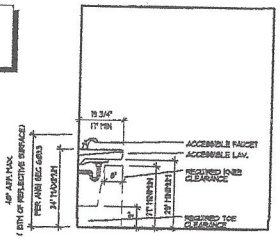

6 LAVATORY CLEARANCE
A201 SCALE: 1/2" = 1'-0"

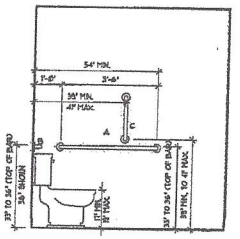

7 W.C. & GRAB BAR ELEV.
A201 SCALE: 1/2" = 1'-0"

RBA ARCHITECTS
architecture, planning, interior design.
14318 HERTZ QUAIL SPRINGS PARKWAY
OKLAHOMA CITY, OK 73134
V. 405.843.0522 F. 405.843.0523

STATE OF OKLAHOMA
2616
OKLA. CITY
OKLAHOMA
LICENSED ARCHITECT
04/11/2016 #2616 CA#462

MASS DEVELOPMENT OFFICE
14600 N. PENNSYLVANIA
OKLAHOMA CITY
OKLAHOMA

DRAWING ISSUE

DESCRIPTION	DATE
PRELIMINARY	4-6-16
PERMIT SET	4-15-16
BID SET	
CONSTRUCTION SET	
REVISION	

PROJECT NUMBER
M1352_T1819

SHEET TITLE
FLOOR PLAN

SHEET NUMBER
A201