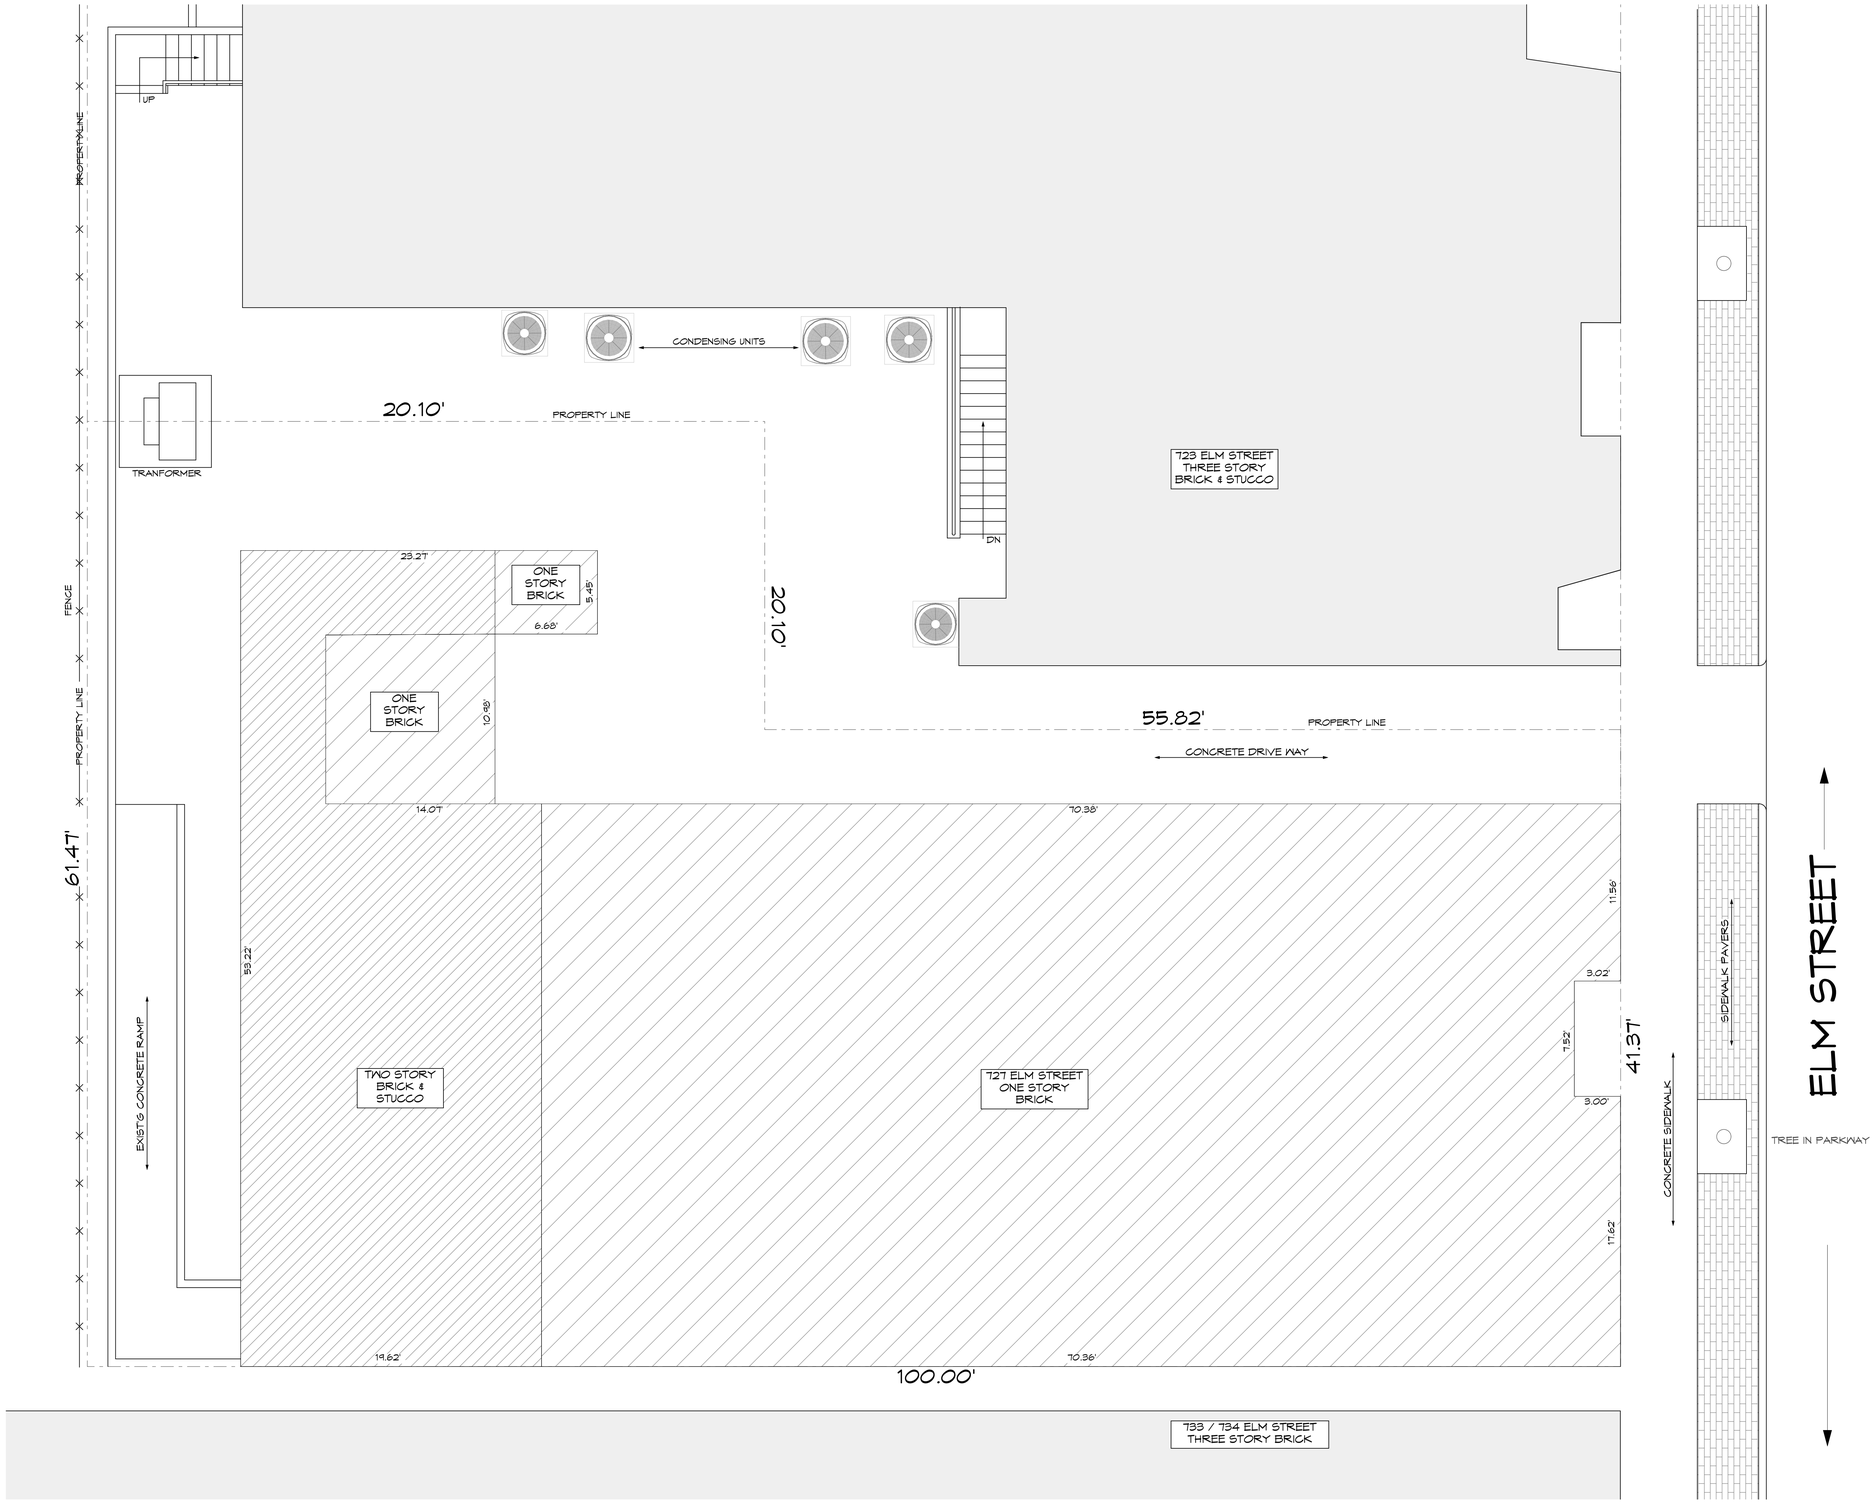

1 SITE PLAN
SCALE: 1/4" = 1'-0"

DATE	ISSUE NAME
5/18/17	Re-issue For Permit

CONNEY'S PHARMACY

727 ELM STREET WINNETKA ILLINOIS 60093

H. GARY FRANK ARCHITECTS AIA, LTD.
523 Chestnut Winnetka, IL 60093
email: gary@hgaryfrankarchitects.com
Office: 847.501.4212

All Copyrights 2016 H. Gary Frank Architects AIA, LTD. All Rights Reserved

A0.1