ALL DESIGNS, PLANS, SPECIFICATIONS, AND/OR DETAILS SHOWN ON THIS SHEET ARE THE PROPERTY OF FEDCO SYSTEMS, INC. COPYRIGHT, COMMON LAW COPYRIGHT AND ALL OTHER APPLICABLE PROPERTY RIGHTS ARE HEREBY RESERVED BY FEDCO SYSTEMS, INC. NO PART OF THIS SHEET IS TO BE REPRODUCED, CHANGED, COPIED OR USED IN ANY FORM WITHOUT WRITTEN PERMISSION FROM FEDCO SYSTEMS, INC.

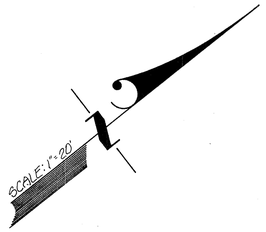

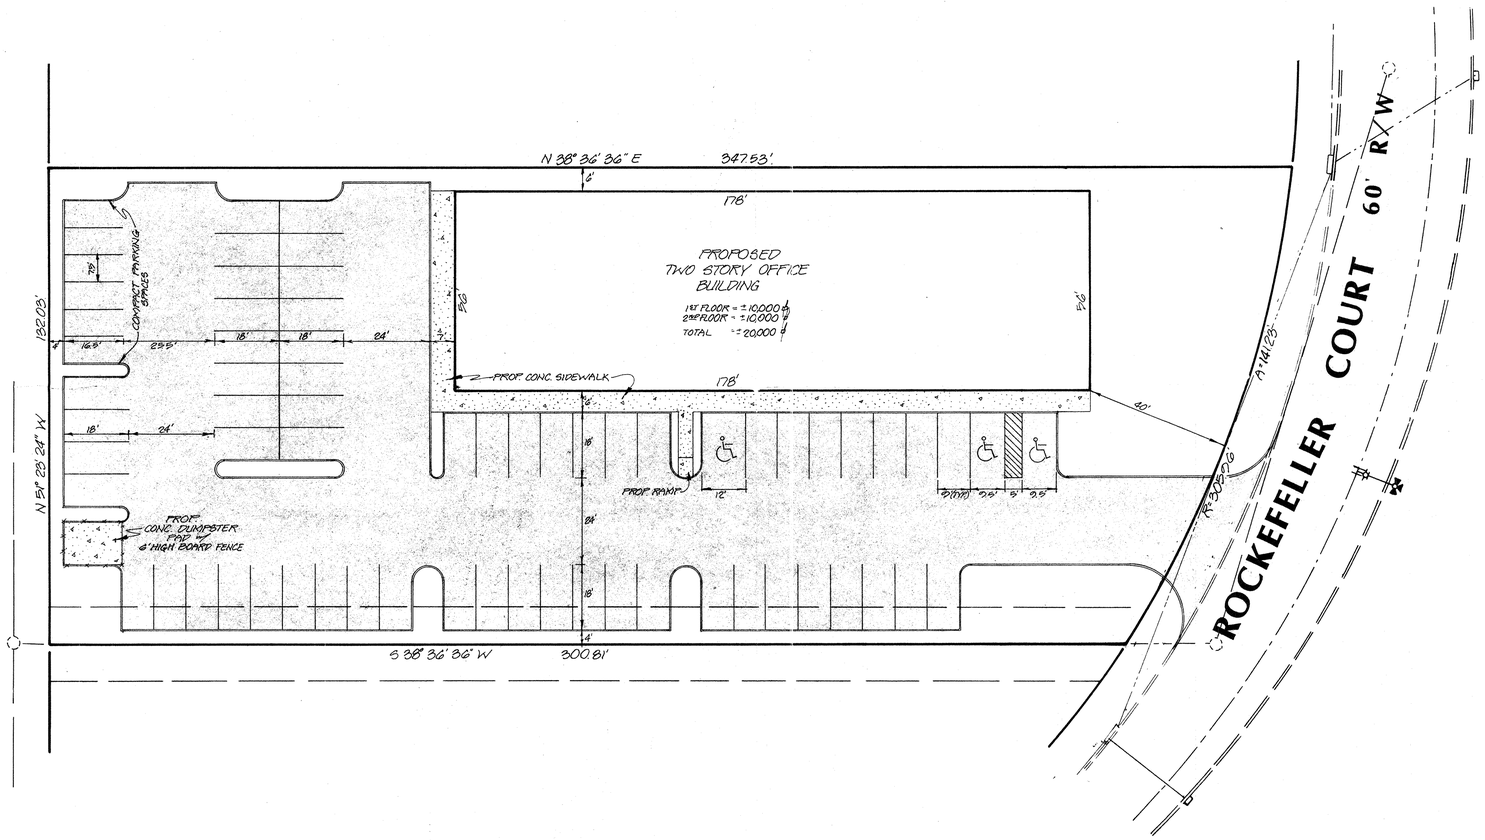

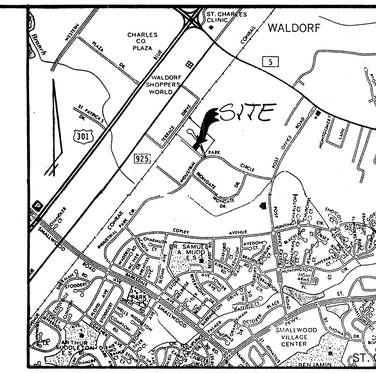

VICINITY MAP SCALE: 1"=2000'

PARKING SCHEDULE:

PARKING REQUIRED: GENERAL OFFICE
333 SPACES PER 1,000 S.F.
20,000 S.F. TOTAL = 67 SPACES

PARKING PROVIDED: = 67 SPACES
INCLUDING 3 HDCP
& 6 COMPACT

Sheet Title **PRELIMINARY PLAN # 2**

OWNER:
MR. BILL RUNYON
P.O. BOX 114
LA PLATA, MD. 20646

Revisions

Drawn RS | Approved JDW | Date 1-12-89

LOT 12-B
ST. CHARLES INDUSTRIAL PARK
6TH ELETION DISTRICT
CHARLES COUNTY, MARYLAND

FSI Design Group
Prospect Square, Suite 200
10903 Indian Head Highway
Fort Washington, MD 20744
(301)292-0200
(301)932-1900
architecture, engineering,
landscape architecture, land planning, surveying
a division of Fedco Systems Incorporated

Sheet No.

Project No. 893-089P