These Drawings shall not be utilized by any Person, Firm, or Corporation without the specific written permission of JHA Companies.

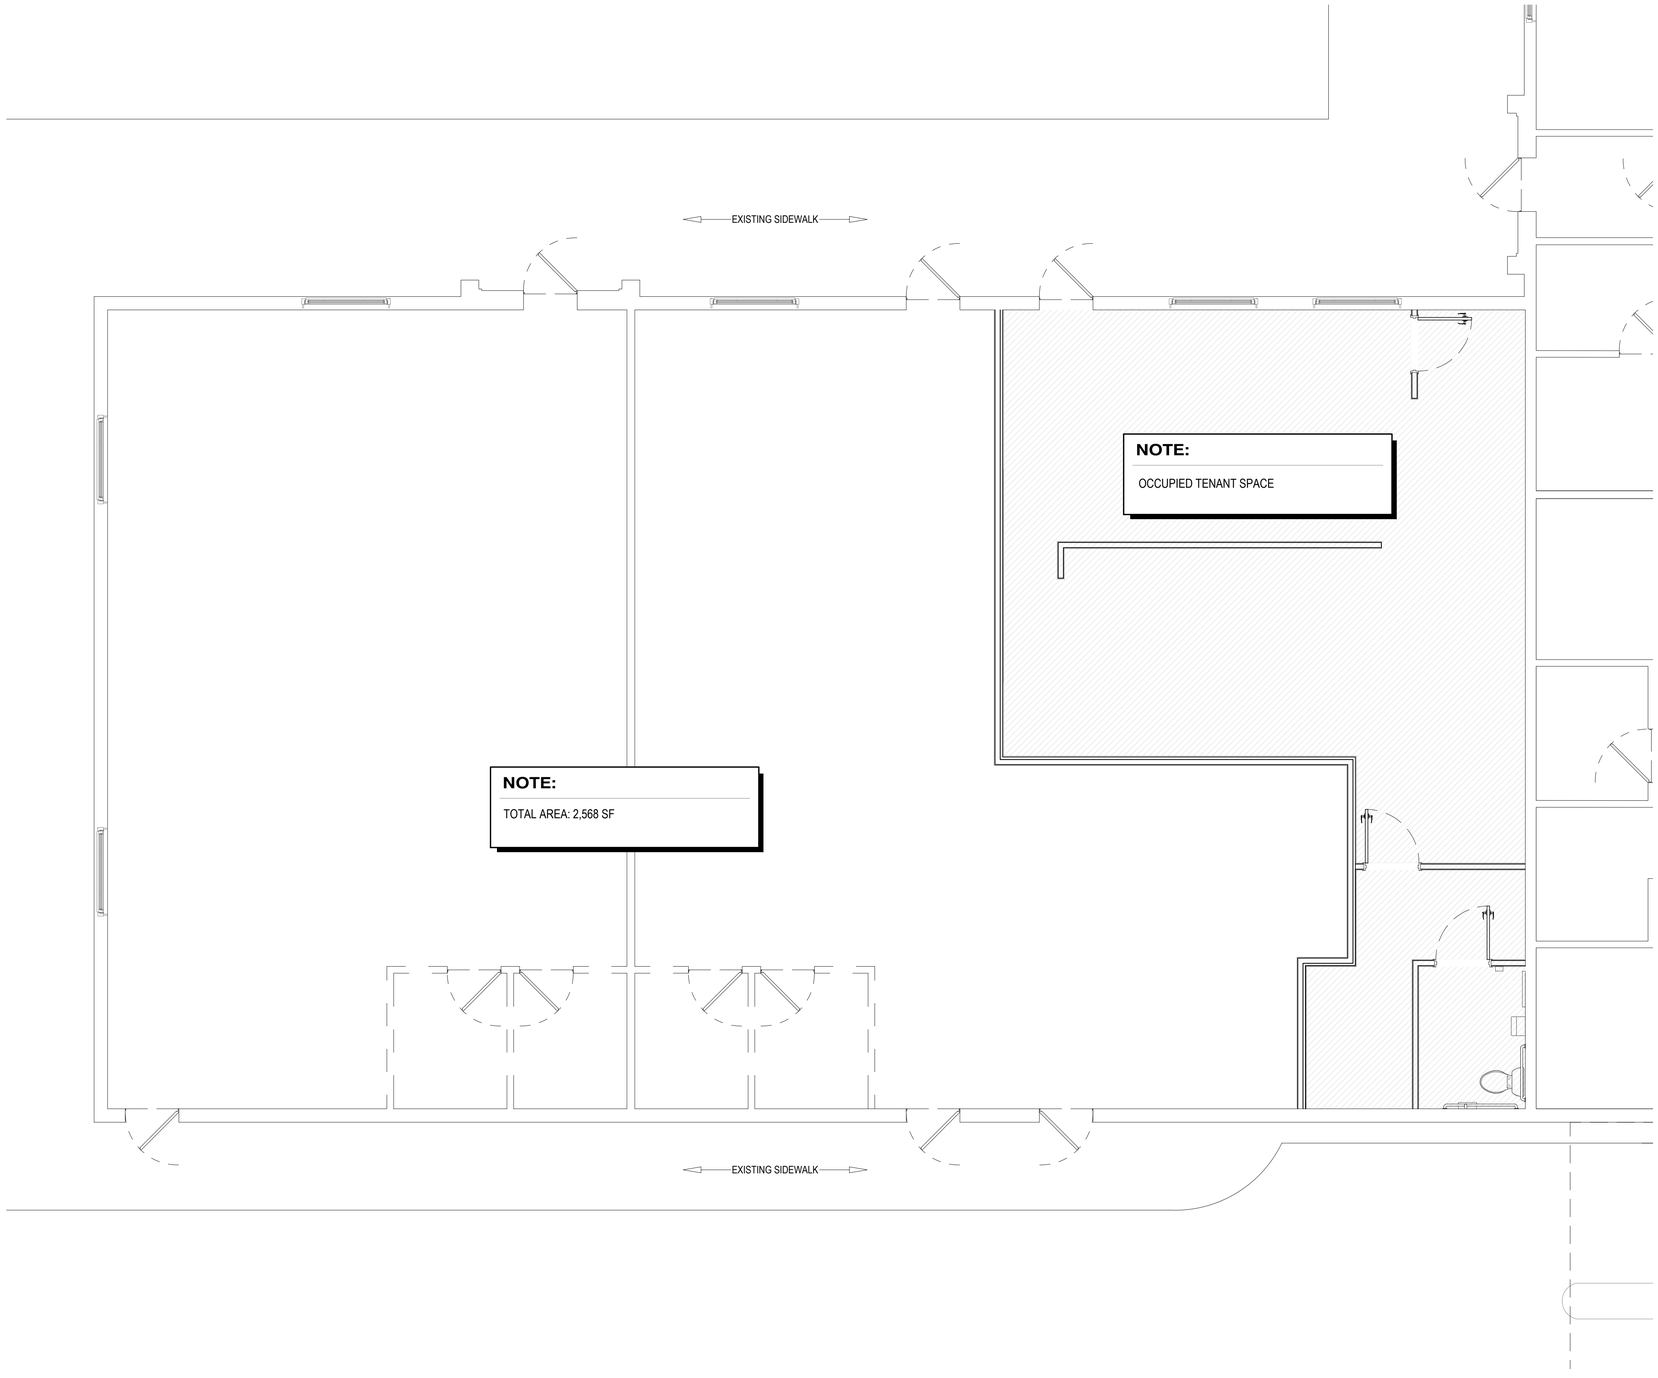

0 2 4 6 8 16 24

GRAPHIC SCALE: 1/4"=1'-0"

TRUE NORTH

PROJECT NORTH

PA - NY - OH - WV
1 Montage Mountain Road
Moosic, Pennsylvania 18507
844-542-4757

Rev. #	Revision Description	Date

Project Contacts:

Seal:

CLIENT
BUSINESS NAME

Street Address
City, State, Zip
Attn:

Property Location:
Street Address
City, State, Zip
Township, County, State

BUILDING PROJECT

Sheet Title:

SHEET TITLE

Project No:	2019-0000
Sheet Issue Date:	7 JUNE, 2019
Project Issue Date:	Project Issue Date
Checked by:	JHA
Plan Status:	

A-2.2

Scale: AS NOTED