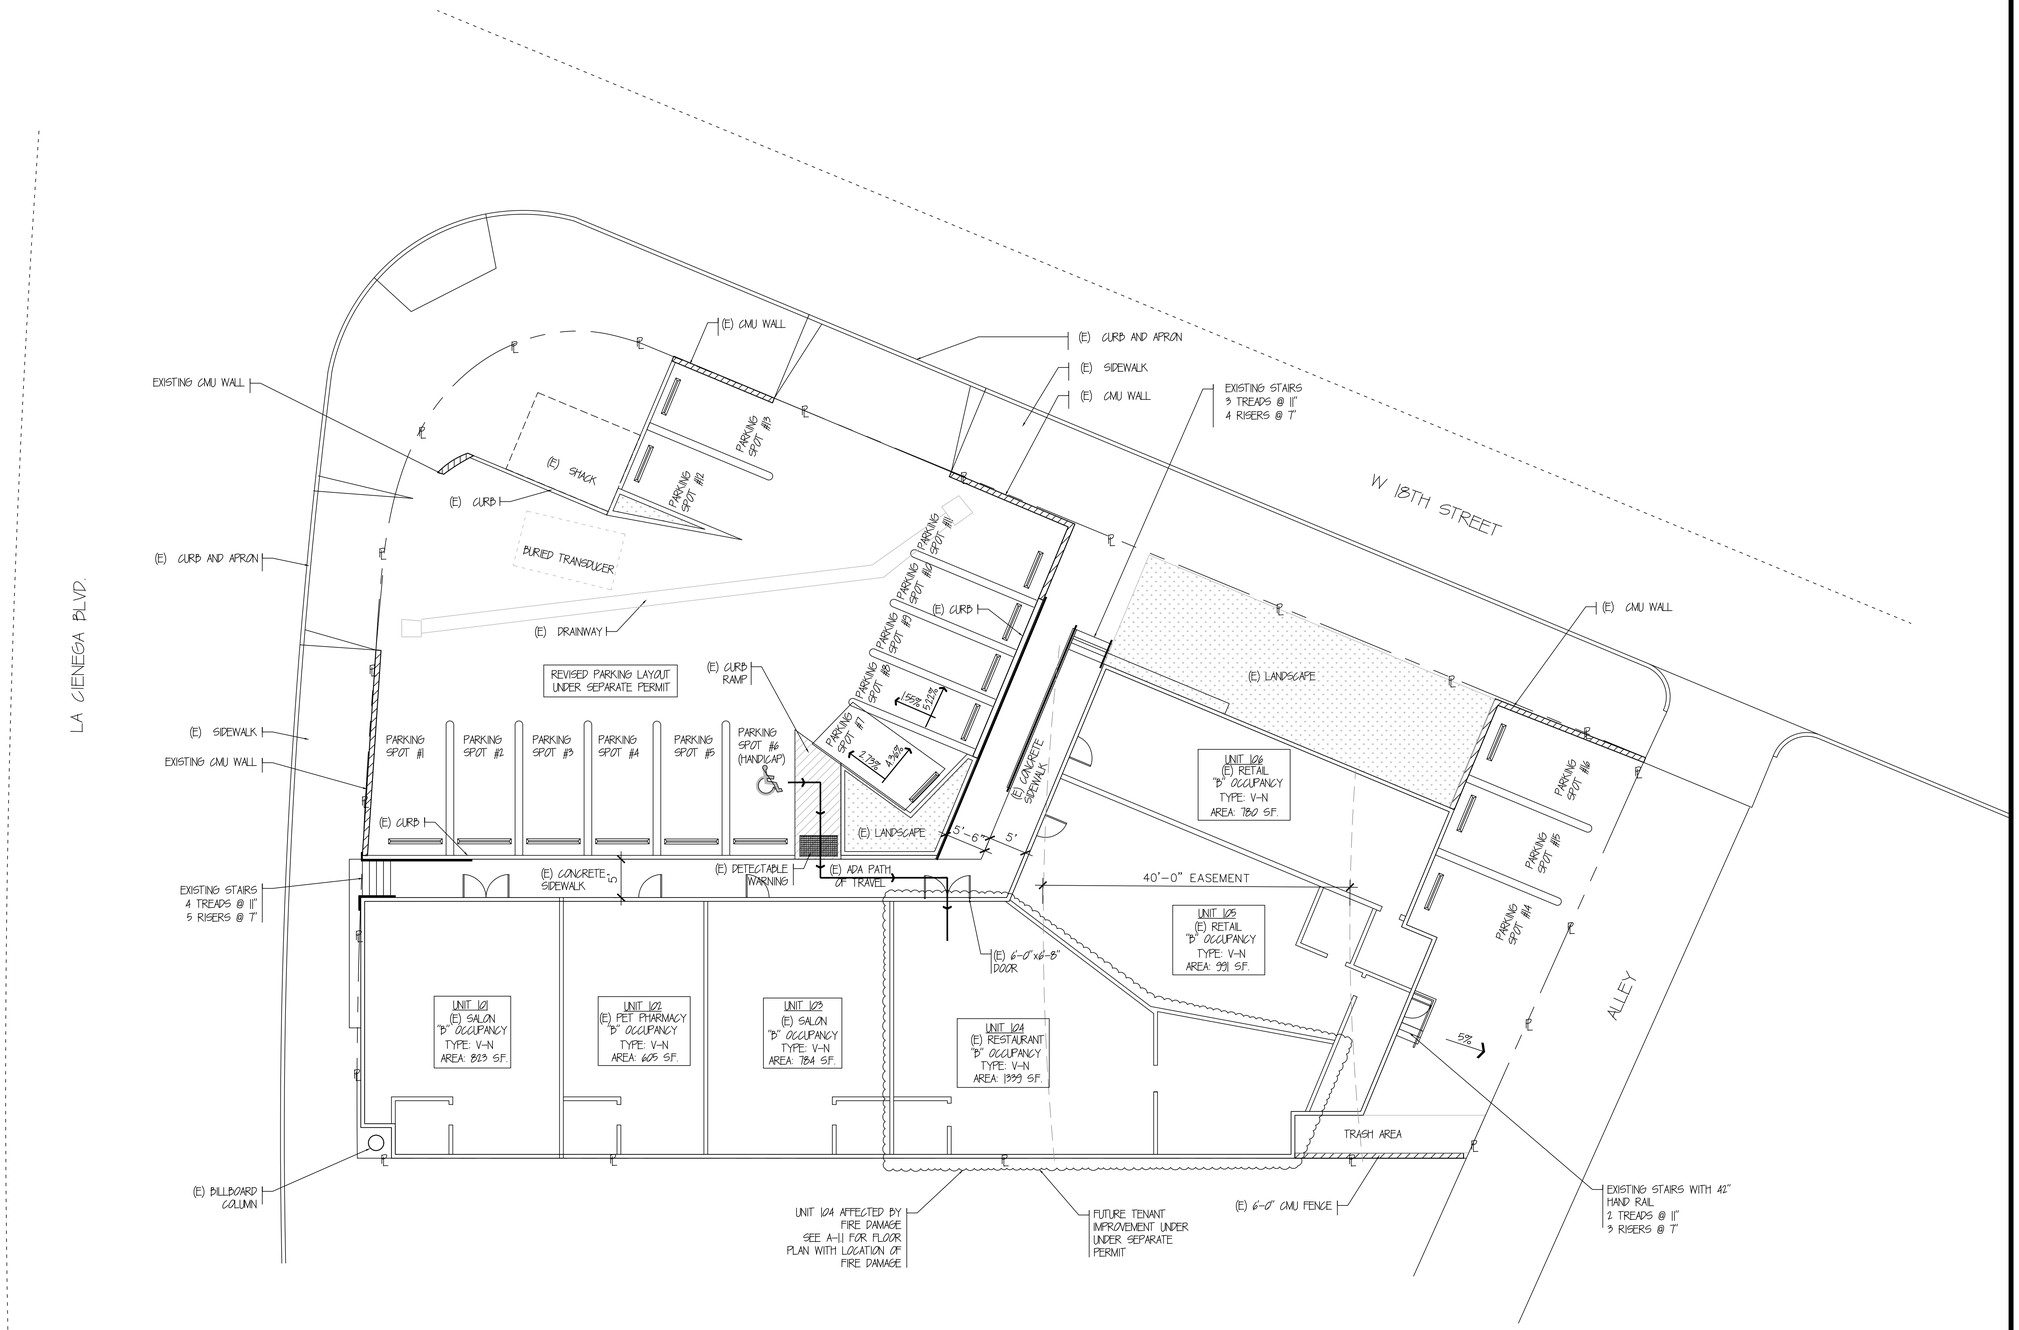

0 4 8 16

SCALE: 1/8"=1'-0"

N W E S

JEFF A. ROBERTS
& ASSOCIATES, INC.
Engineering Consulting Services
8325 Foothill Blvd., Suite A
Sunland, CA 91040
(818) 352-2525 Office
(818) 352-1313 Facsimile
JEFF.ROBERTS@JEFFROBERTSENGINEERING.COM

Seal

REGISTERED PROFESSIONAL ENGINEER
JEFFREY A. ROBERTS
No. C 056881
Exp. 6/30/25
CIVIL
STATE OF CALIFORNIA

Project

SHOPPING CENTER
1804- 1812 S LA CIENEGA BLVD.
LOS ANGELES, CA 90035
"FIRE DAMAGE REPAIR"

Sheet Title

SITE PLAN

Consultant

Date	Issue For:

	Revision	Date
△		
△		
△		
△		
△		
△		

Job No.	2023117
Drawn	T.O.
Checked	
Date	

Sheet No.
C-1.0
of Sheets

SITE PLAN | 1 | 2023XX_C-1.0.DWG | SCALE: 1/4"= 1'- 0"

2022XXX_DWG