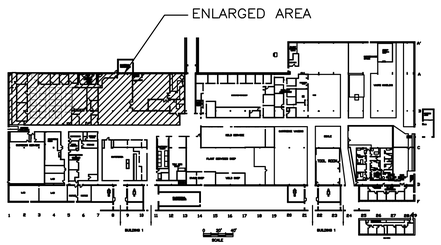

KEY PLAN @ BUILDING #2

SCALE: N.T.S.

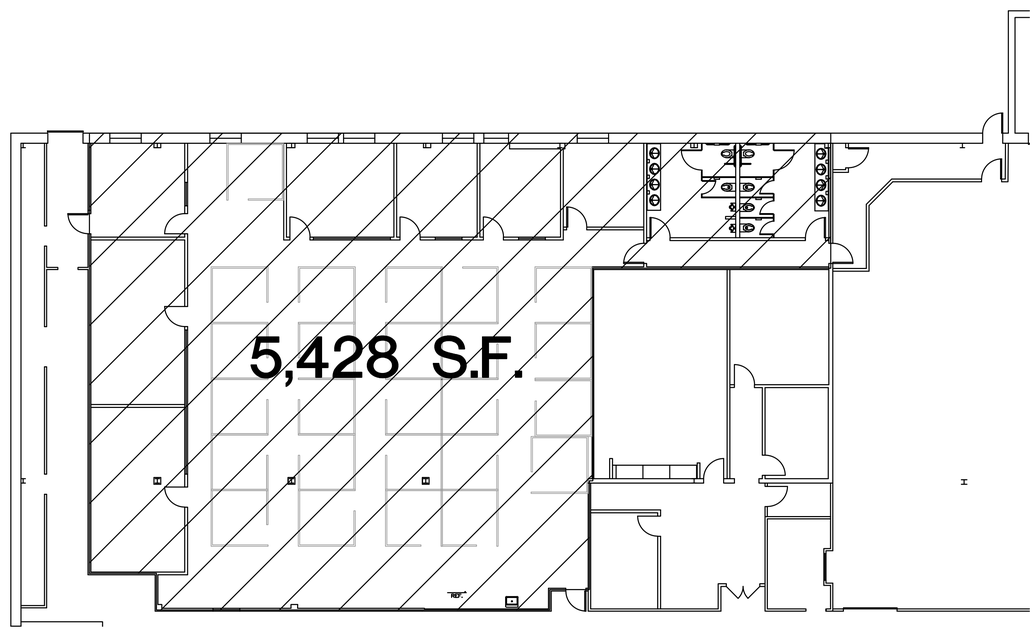

EXISTING FLOOR PLAN

SCALE: 3/32" = 1'-0"

ROSE •TISO & CO. LLC.
ARCHITECTS • SURVEYORS • ENGINEERS

WWW.ROSETISO.COM
35 BRENTWOOD AVENUE, FAIRFIELD, CT 06825
TEL: (203)610-6262 • FAX: (203)610-6404

REVISIONS			
NO.	BY	DATE	DESCRIPTION

PROJECT TITLE

BIC BUILDING #2
EXISTING CONDITIONS

500 BIC DRIVE
MILFORD, CT 06460
SHELTON, CT

Prepared For:

MDC INVESTMENT PROPERTY XI LLC
ONE WATERVIEW DRIVE
SHELTON, CT 06484

SHEET TITLE

EXISTING FLOOR PLAN

DESIGNED BY: PMR	SCALE: AS NOTED
DRAWN BY: MS	DATE: 04-05-18
CHECKED BY: PMR	PROJECT NUMBER:2136
CAD FILE: R:/2136/Total Communication/A-101b	

SEAL	SHEET NUMBER
	A-101