-12-00	2.02	2	15,000 SF LIBRY
-20-02	2.02	2 – MODIFICATION	11,043 SF OFFICE
TO BE DRAINED	0.314	1	8,000 SF OFFICE
TO BE DRAINED	1.86	2	4,000 SF OFFICE ADDITION TO LIBRY'S

PINELLAS PARK, FLORIDA

THIS PLAN IS FOR REZONE PURPOSES ONLY AND SHALL NOT BE ISSUED FOR CONSTRUCTION.

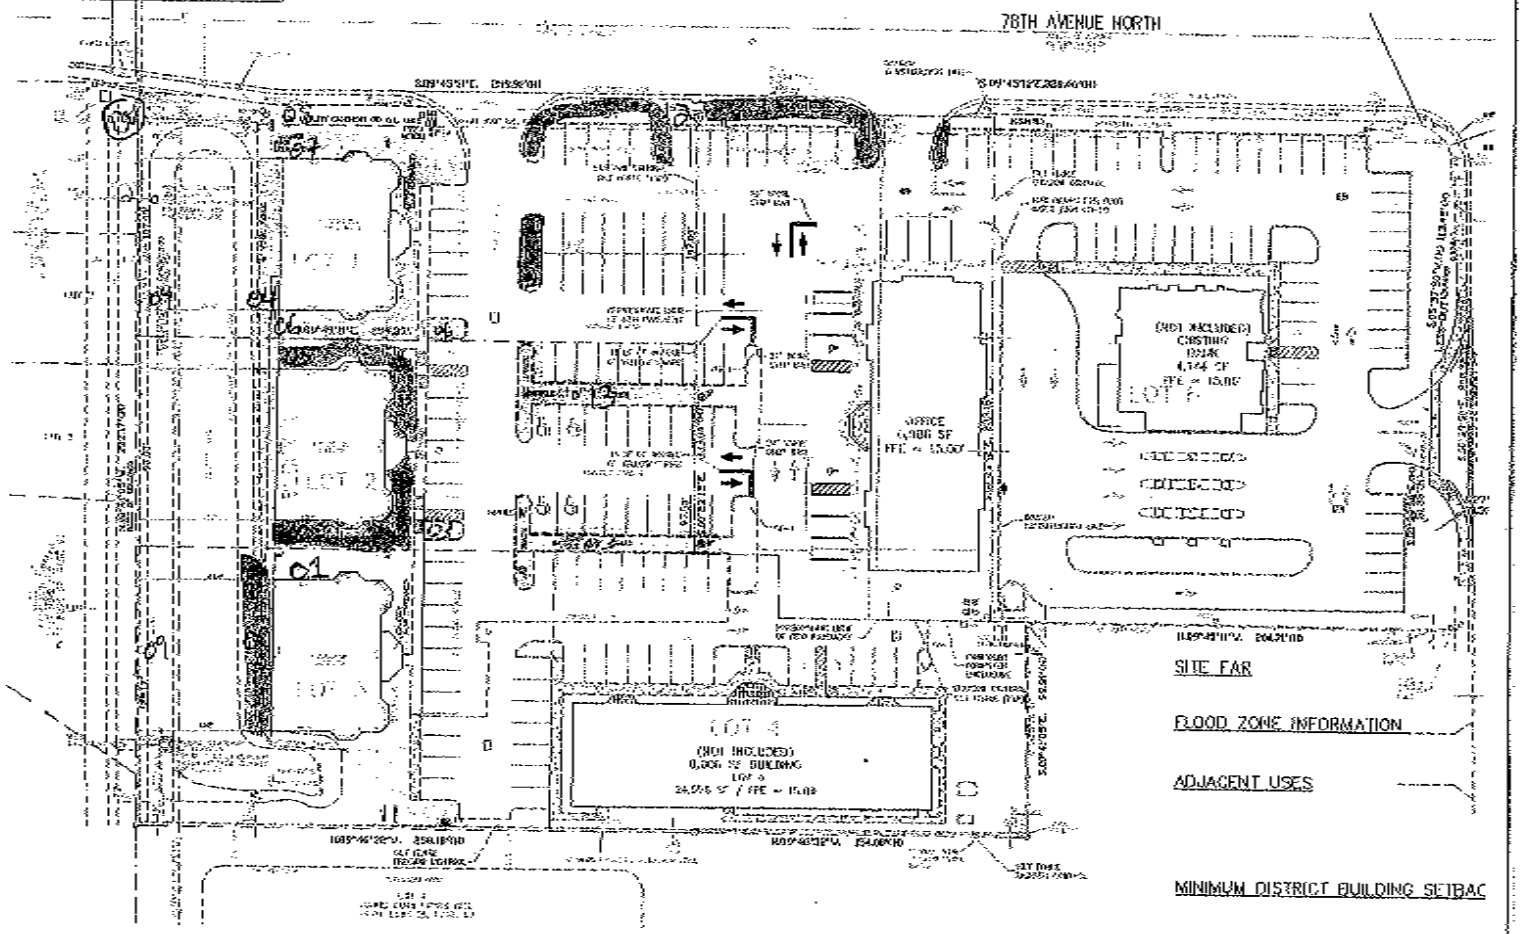

SITE PLAN

FLOOD ZONE INFORMATION

ADJACENT USES

MINIMUM DISTRICT BUILDING SETBAC

ZONING DISTRICT

APPLICANTS