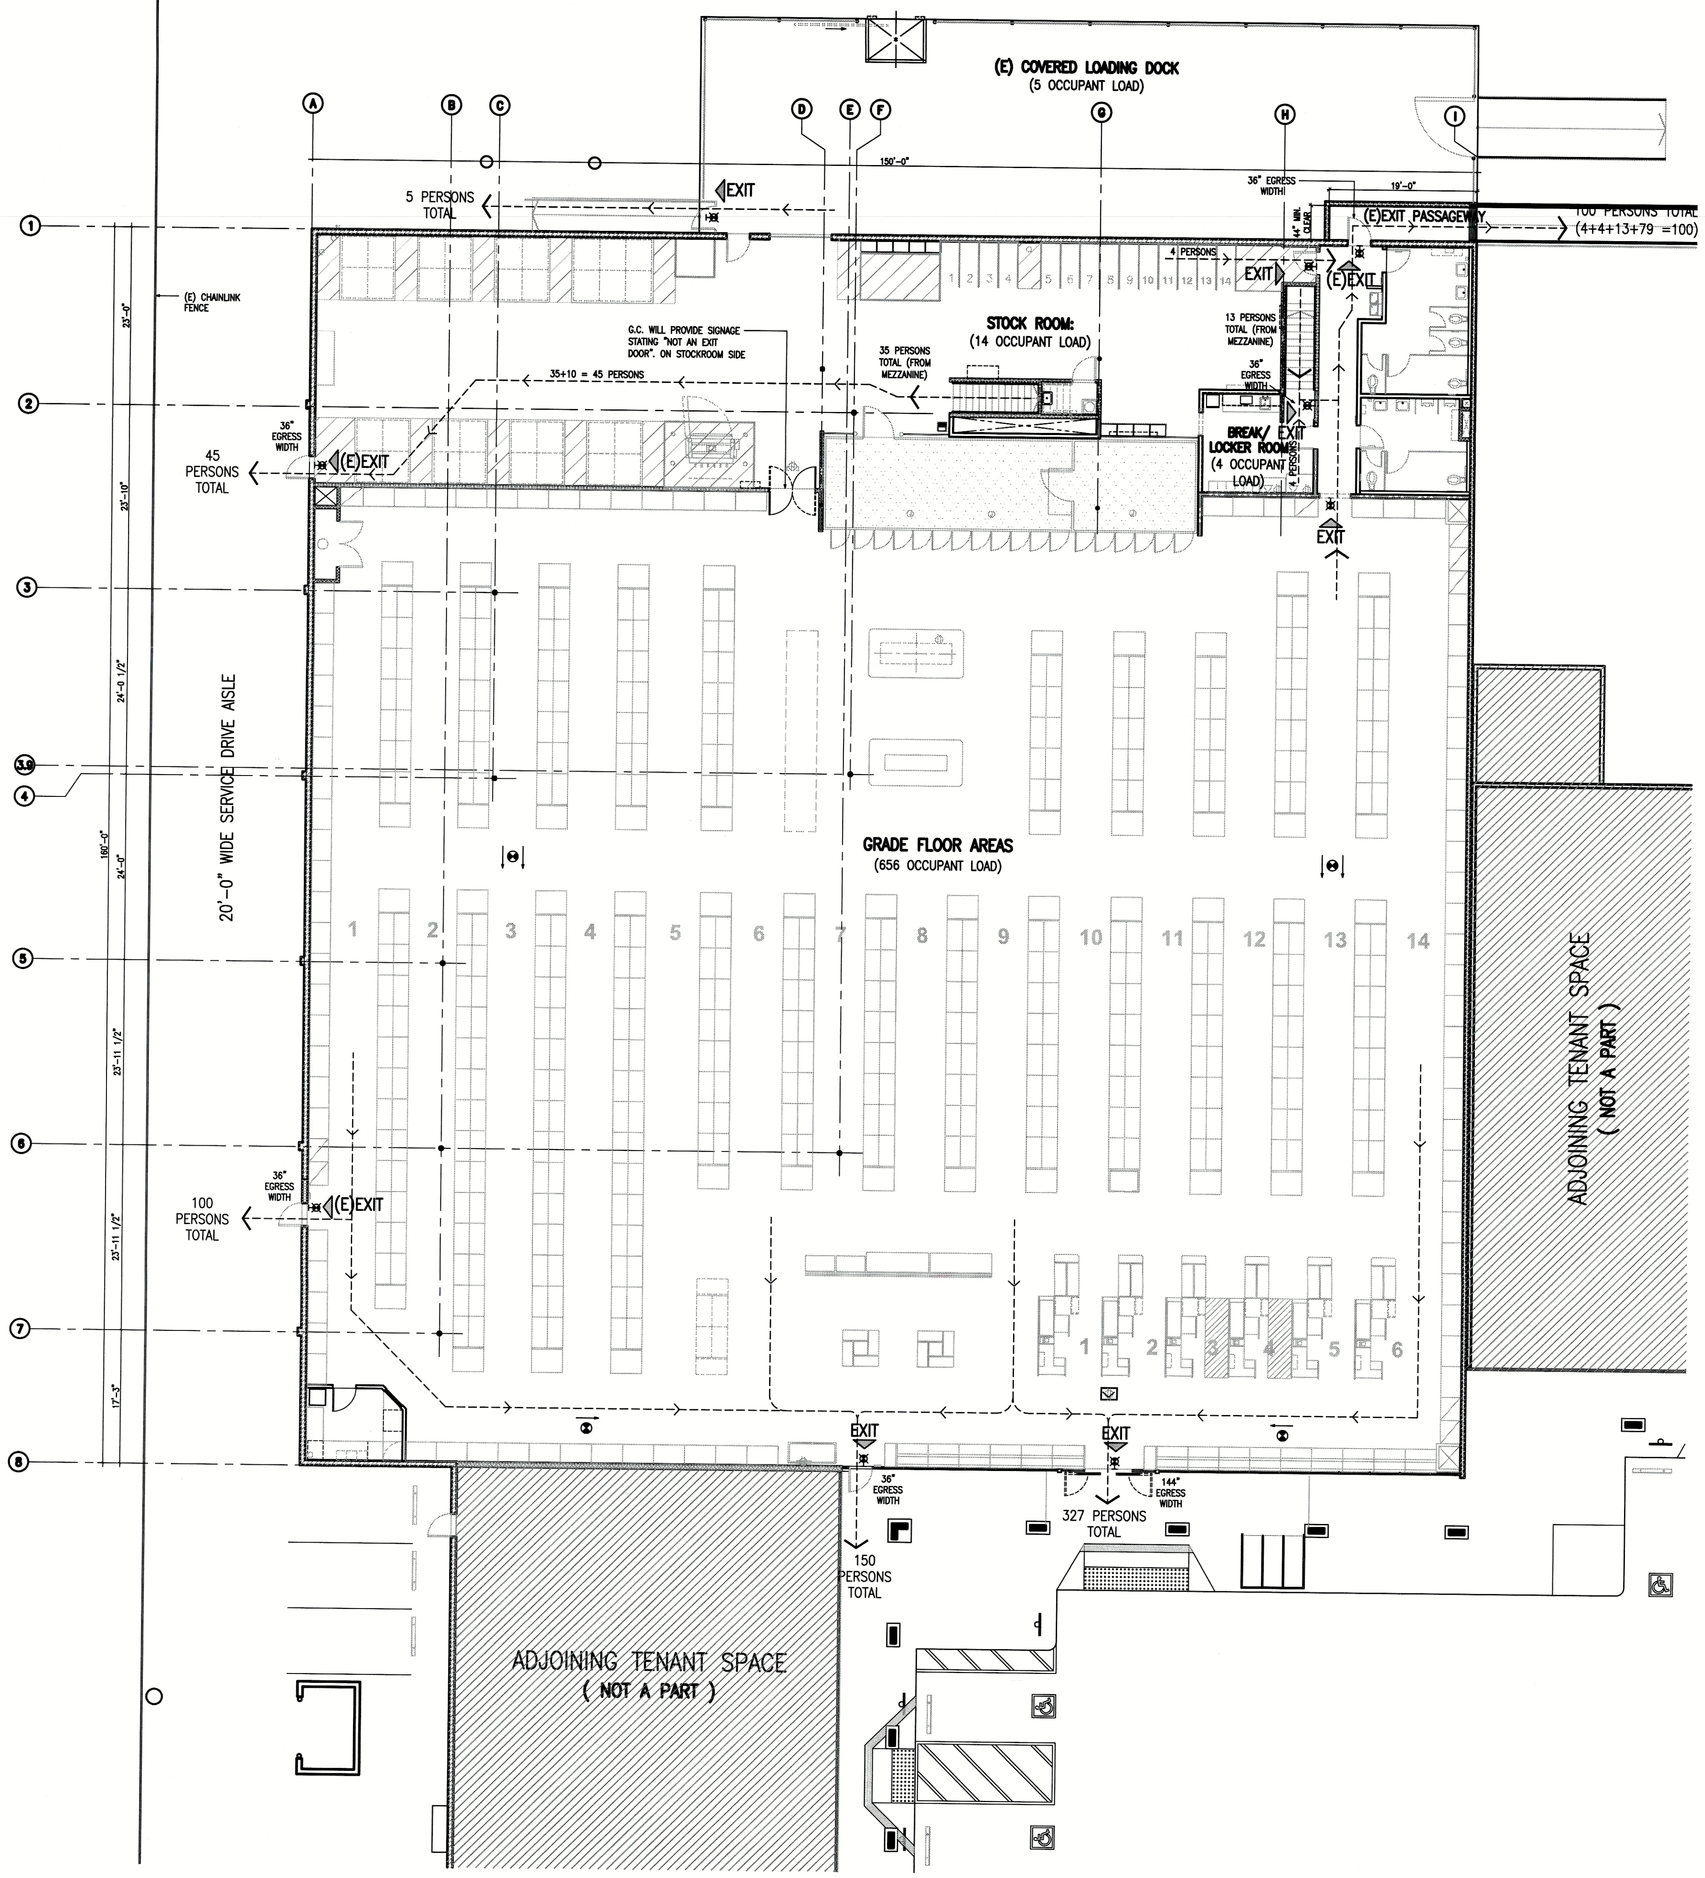

01 EXITING FLOOR PLAN - GROUND FLOOR LEVEL
SCALE: 1/8" = 1'-0"

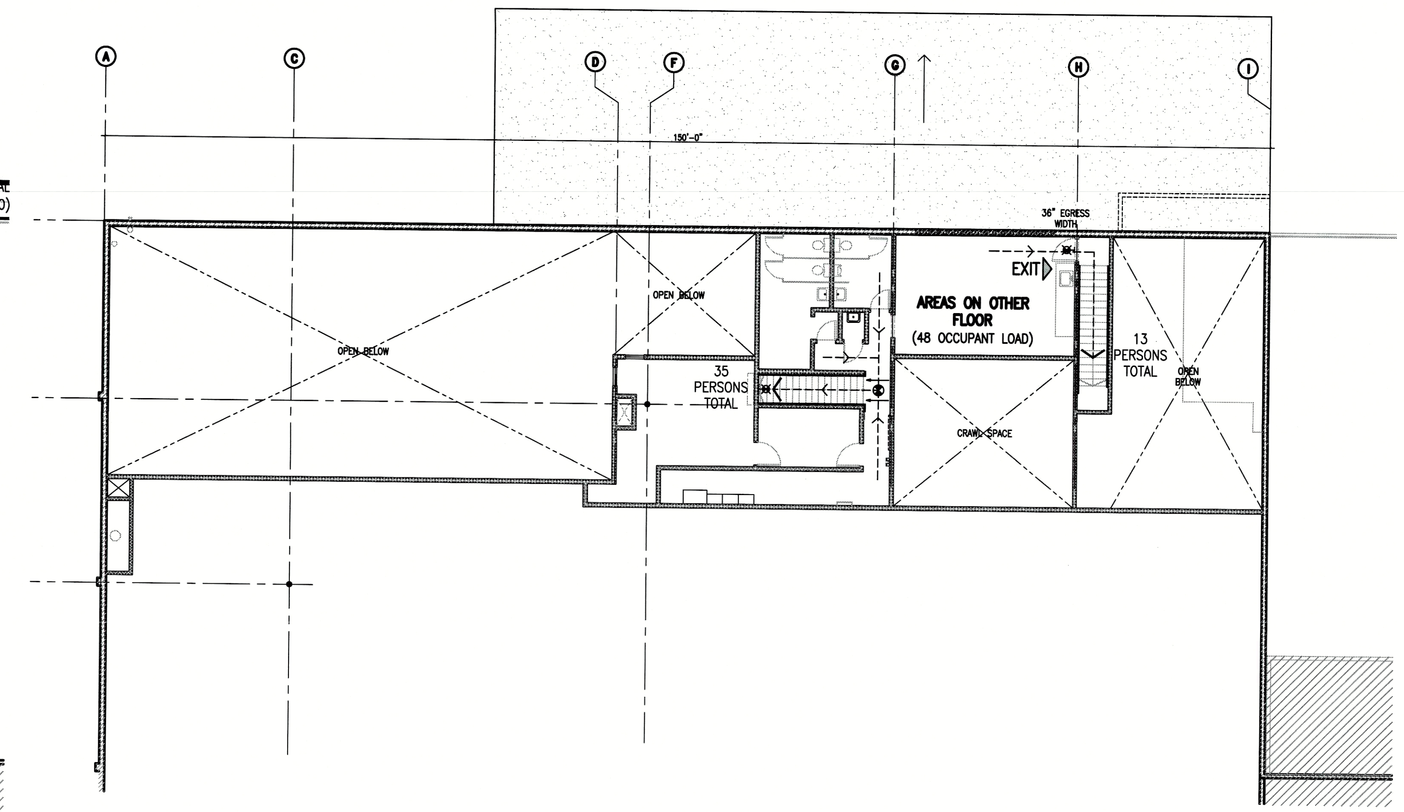

02 EXITING FLOOR PLAN - MEZZANINE LEVEL
SCALE: 1/8" = 1'-0"

EXITING LEGEND

- ILLUMINATED EXIT SIGN/LIGHT FIXTURE
- DIRECTIONAL EXIT SIGN/LIGHTS (WALL AND CEILING MOUNTED)
- PATH OF EXIT TRAVEL

REVISIONS		
NO.	REVISION	DATE

STAMP

REGISTERED PROFESSIONAL ENGINEER
JEFFREY L. MICHAEL
No. C 42590
Exp. 3/31/10
CIVIL
STATE OF CALIFORNIA

ANTHONY-TAYLOR CONSULTANTS
Architects • Engineers • Planners • Construction Managers
304 Enterprise Street • Escondido, Ca 92029 • Ph. (760) 738-8800

2701 MANHATTAN BEACH BLVD.
REDONDO BEACH, CA
90278-1602

PROJECT NO.	08-2822
STORE NO.	0310
PREPARED BY:	LG
SUBMITTED DATE:	04.29.08

SHEET TITLE
EXITING PLAN

SHEET NO.
T0.2