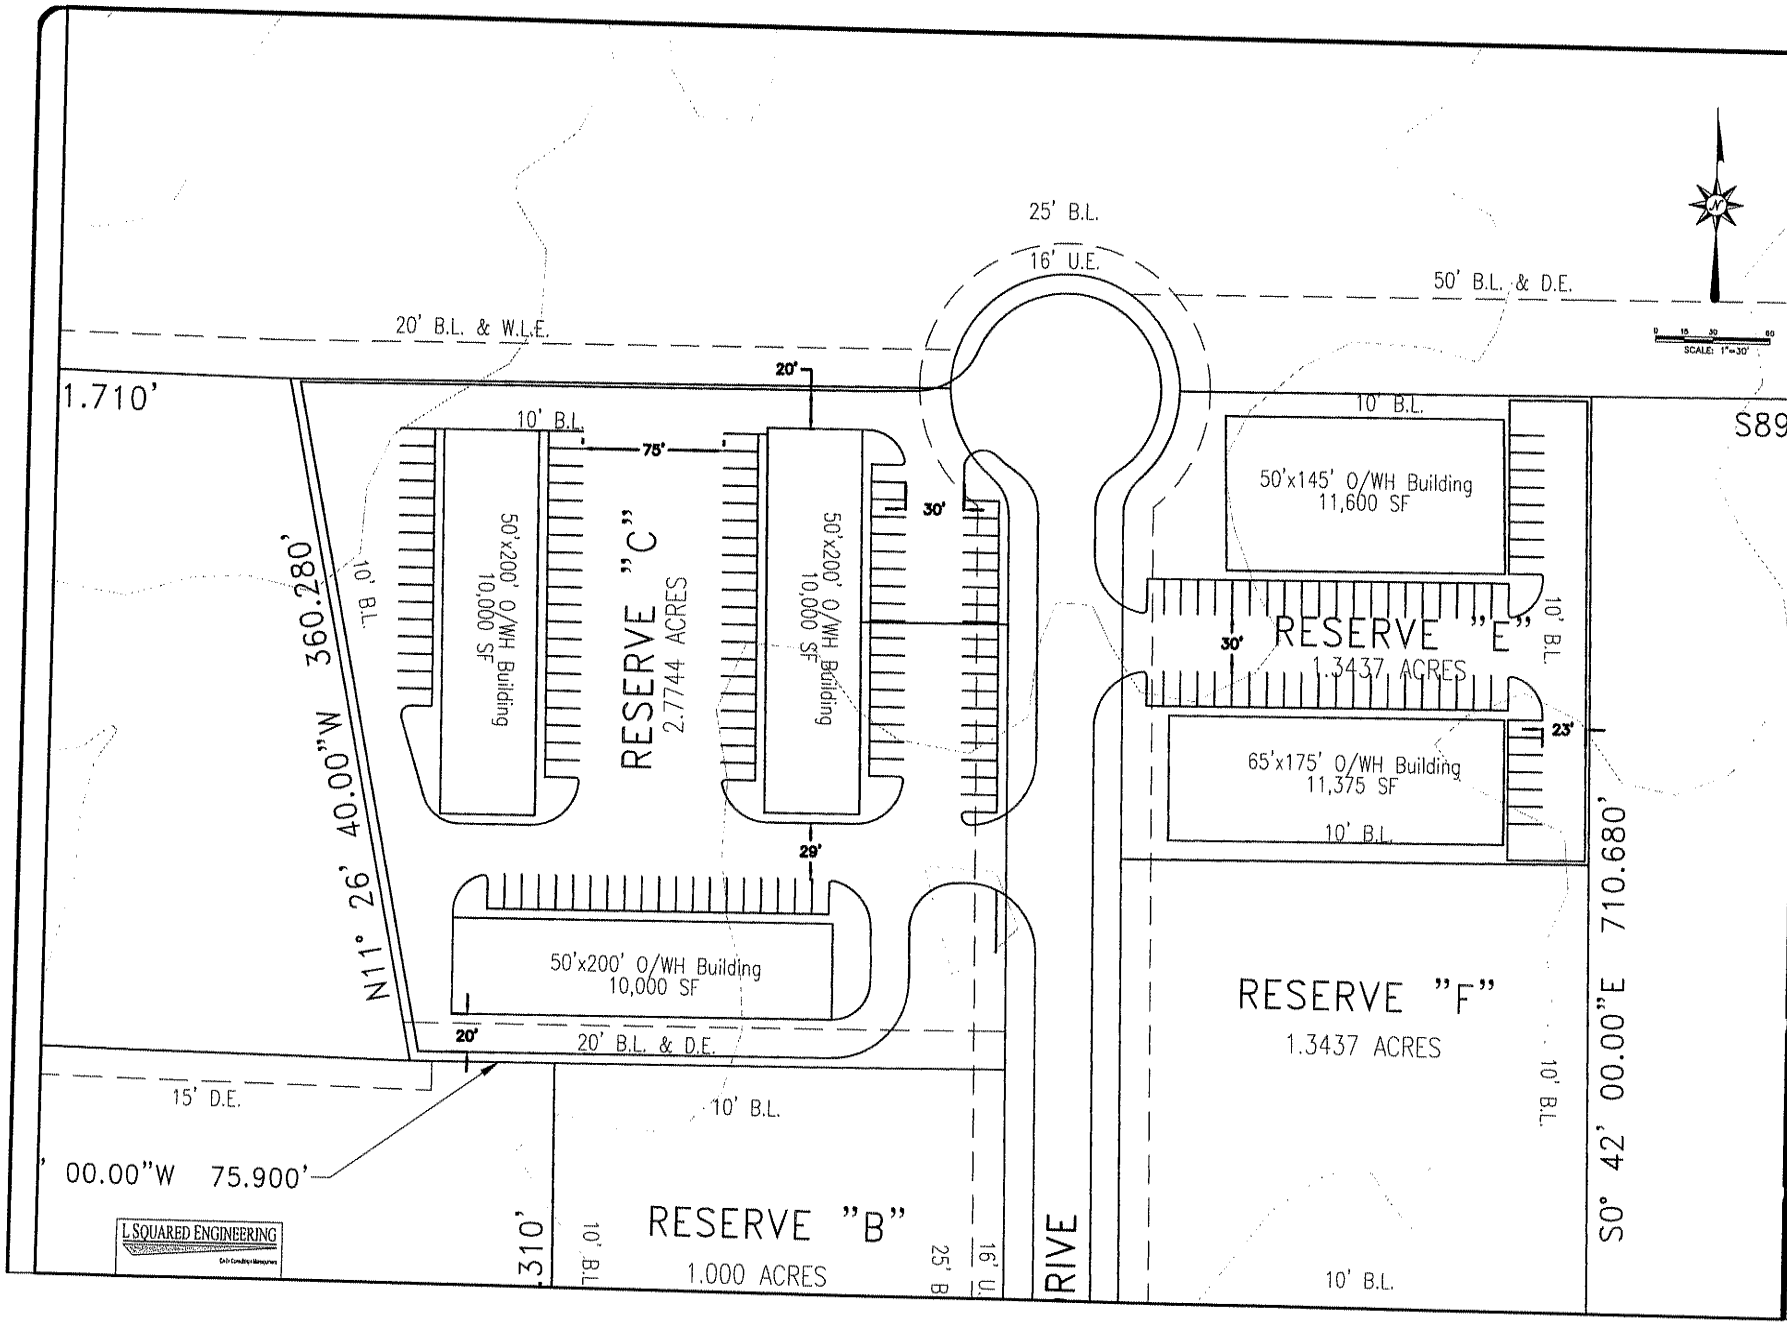

DRAWING ISSUE/REVISIONS

No.	DATE	BY	COMMENT

L SQUARED ENGINEERING
Civil • Consulting • Management

CLIENT
TEXAS EQUITY VENTURES

PROJECT TITLE
TEXAS EQUITY VENTURES
Spectrum Dr. - Option 2

ENGINEER CONTACT INFO.:
L Squared Engineering, LLC
21123 EVA ST. SUITE 210-H
MONTGOMERY, TX 77356
936-647-0420

PROJECT LOCATION
OAK RIDGE NORTH, TEXAS

PROJECT LEGAL DESCRIPTION

SEAL

THESE DRAWINGS WERE PREPARED UNDER THE SUPERVISION OF E. LEH LOVE P.E. LICENSE No. 99343 FOR REVIEW PURPOSES ONLY AND ARE NOT TO BE USED FOR CONSTRUCTION.

JOB NO.	11236
DATE	4/1/2013
PROJECT NO.	19076
DRAWN BY	ELL
SCALE	N/A
DRAWING NO.	1