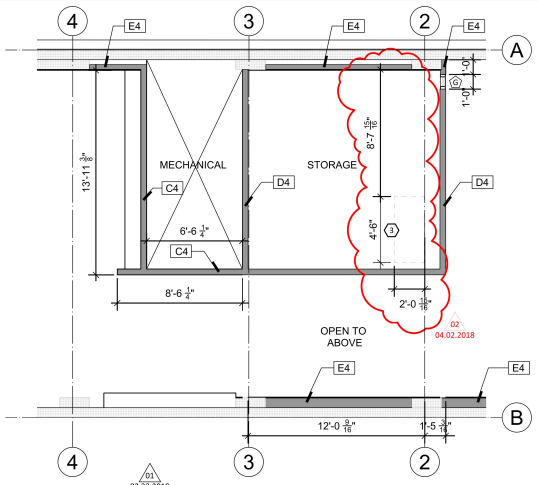

B3 MEZZANINE FLOOR PLAN
SCALE: 1/4" = 1'-0"
AREA: 290 sq. ft.

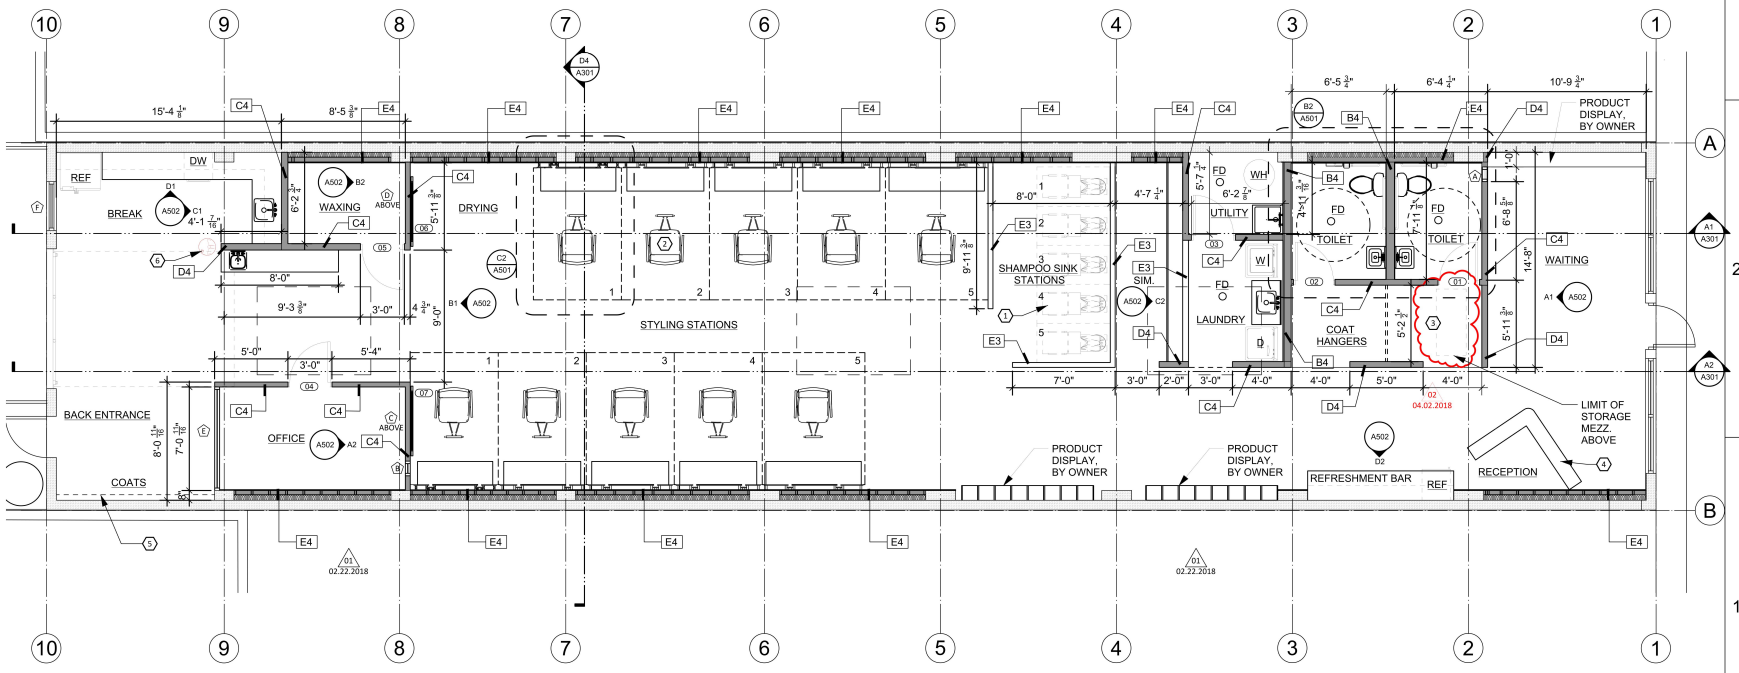

A1 FLOOR PLAN
SCALE: 1/4" = 1'-0"
AREA: 2,619 sq. ft.

GENERAL NOTES

1. G.C. TO FIELD VERIFY ALL DIMENSIONS
2. SEE STRUCTURAL DOCUMENTS FOR MEZZANINE FRAMING

KEY NOTES

1. SHAMPOO SINK STATIONS; PROVIDED BY OWNER, INSTALLED BY G.C.
2. SALON STYLING CHAIRS, PROVIDED BY OWNER
3. PROVIDE MEZZANINE ACCESS, MIN OF 18"x24"- WERNER LADDER AA1510CA
4. RECEPTION DESK BY OWNER, INSTALLED BY G.C.
5. COAT HANGER, PROVIDED BY OWNER
6. HIGH & LOW DRINKING FOUNTAIN

LEGEND

- KEYNOTE
- WALL TAG; SEE A502 FOR TYPES
- DOOR TAG; SEE A601 FOR TYPES
- WINDOW TAG; SEE A601 FOR TYPES
- BUILDING SECTION
- INTERIOR ELEVATION

FLORES-SAHAGUN +ASSOCIATES
850 South 400 West, Suite 106
Salt Lake City, UT 84101
t: 801.350.0136
f: 801.350.0136
e: fsaarchit@gmail.com
www.flores-sahagun.com

PROFESSIONAL REGISTRATION:
STATE OF UTAH BERNARDO O FLORES-SAHAGUN 93-131338-0301 LICENSED ARCHITECT
03/30/2018

CONSULTANT INFO:

CONTRACTOR
SOUVAL BROTHERS INC.
Justin Quillen
2330 West California Ave.
SLC, Utah 84104
P: 801.508.2888

MEP ENGINEERS
ROYAL ENGINEERS
1837 South East Bay BLVD.
Provo, UT 84606
P: 801.375.2228

STRUCTURAL ENGINEERS
COMPASS ENGINEERING LLC.
7026 South Commerce Park DR. Suite 104
Midvale, UT 84047
P: 801.644.2197

PROJECT LOCATION:
1010 South State Street

MUNICIPALITY:
Salt Lake City

ZIP CODE:
84111

CLIENT:
Randy Topham

PROJECT TITLE:
Cake Salon

PROJECT ID #:
FSA-082017

REVISIONS:

MARK	DATE	DESCRIPTION
01	03.02.2018	

PHASE:
BUILDING PERMIT SET

ISSUE DATE:
04.13.2018

SHEET TITLE:
FLOOR PLAN

SCALE:
As Noted

SHEET NUMBER:
A101