## KEY NOTES

1. 6" THICK CONCRETE PAVING, SEE SPECIFICATION ON. CIVIL DRAWINGS.
2. 6" CONCRETE CURB.
3. 7" THICK REINFORCED STRENGTHEN CONCRETE FOR DUMPSTER
4. DUMPSTER (BY OTHERS)
5. DUMPSTER ENCLOSURE.
6. CONCRETE WHEEL STOP.
7. HANDICAP PARKING, REFER TO DETAIL.
8. CONCRETE HANDICAP RAMP @ MAX. SLOPE 1:12. REFER TO DETAIL.
9. 4" WIDE STRIPES, PAINTED WHITE (TYP.)
10. STAMPED CONCRETE SIDEWALK
11. 6" STEEL BOLLARD AT 4'-6" O.C., SEE DETAIL 06/A1.04.
12. GAS PUMP (SEE SHOP DRAWINGS)
13. GAS STATION CANOPY (SEE SHOP DRAWINGS)
14. UNDERGROUND FUEL TANKS (SEE SHOP DRAWINGS)
15. 8" THK. CONCRETE PAVING UPON THE GAS TANKS . LOCATED. CONTRACTOR SHALL VERIFY WITH THE OWNER FOR EXACT LOCATIONS AND DIMENSIONS OF THE UNDER GROUND TANKS
16. WATER / AIR STATIONS
17. PILON SIGN/MONUMENT SIGN (BY OTHERS); SIGN COMPANY SHALL COMPLY REGULATIONS, ORDINANCES AND EASEMENTS WITH THE CITY/COUNTY DEPT. APPLY PERMITS BEFORE PERFORMING THE WORK.

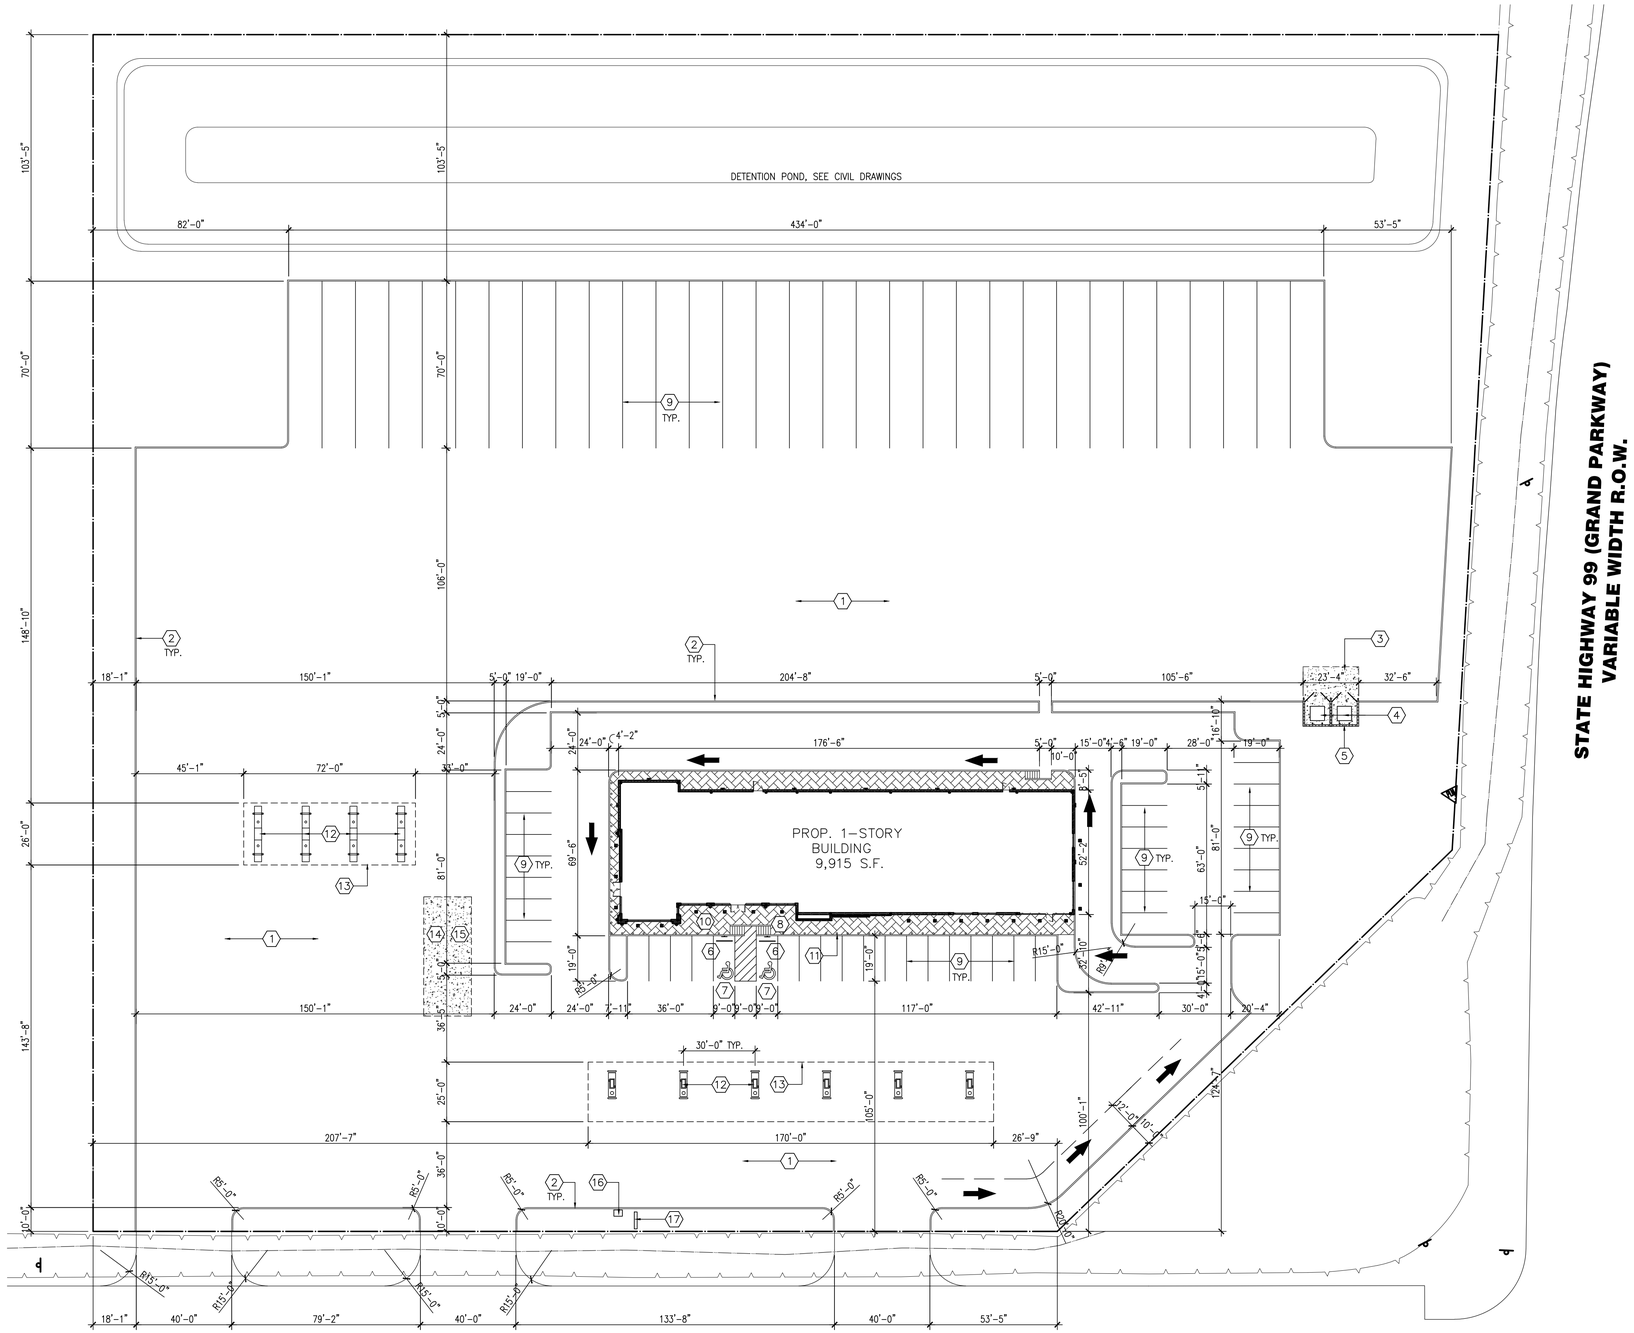


01 SITE PLAN

SCALE : 1" = 30'-0"

NORTH

LEGEND

PROPERTY LINE

NEW 6" CONCRETE CURB, 2'-0" RADUS AT CORNER, U.N.O.

Copyright ©
All information, either drawn, written or implied appearing in this document shall not be duplicated, disclose or otherwise used without the written permission of the author. This document is an instrument of service and is sole property of DA-Space Concept. Furthermore, the use of this document for any purpose shall be revoked, if the intent of the design or the construction techniques or details shown herein are not adhered to or the constructural agreement governing their use is.

DA-Space Concept

Space Planning – City Permitting – Code Consulting

11152 Westheimer Road, # 1001,
Houston Texas 77042
Telephone : 832-755-4009
Email : daspaceconcept@gmail.com

Project :

# Proposed C-Store + Gas Station
AT
NORTHWEST CORNER OF
KILGORE PKWY. / GRAND PKWY.
BAYTOWN TEXAS 77523

Seal :

Drawn By : KC

Checked By : KC

Project : 2001

| No. | Date | Issue / Revision |
|---|---|---|

Title :

SITE PLAN AND PARKING INFOMATION

Sheet :

A1.01