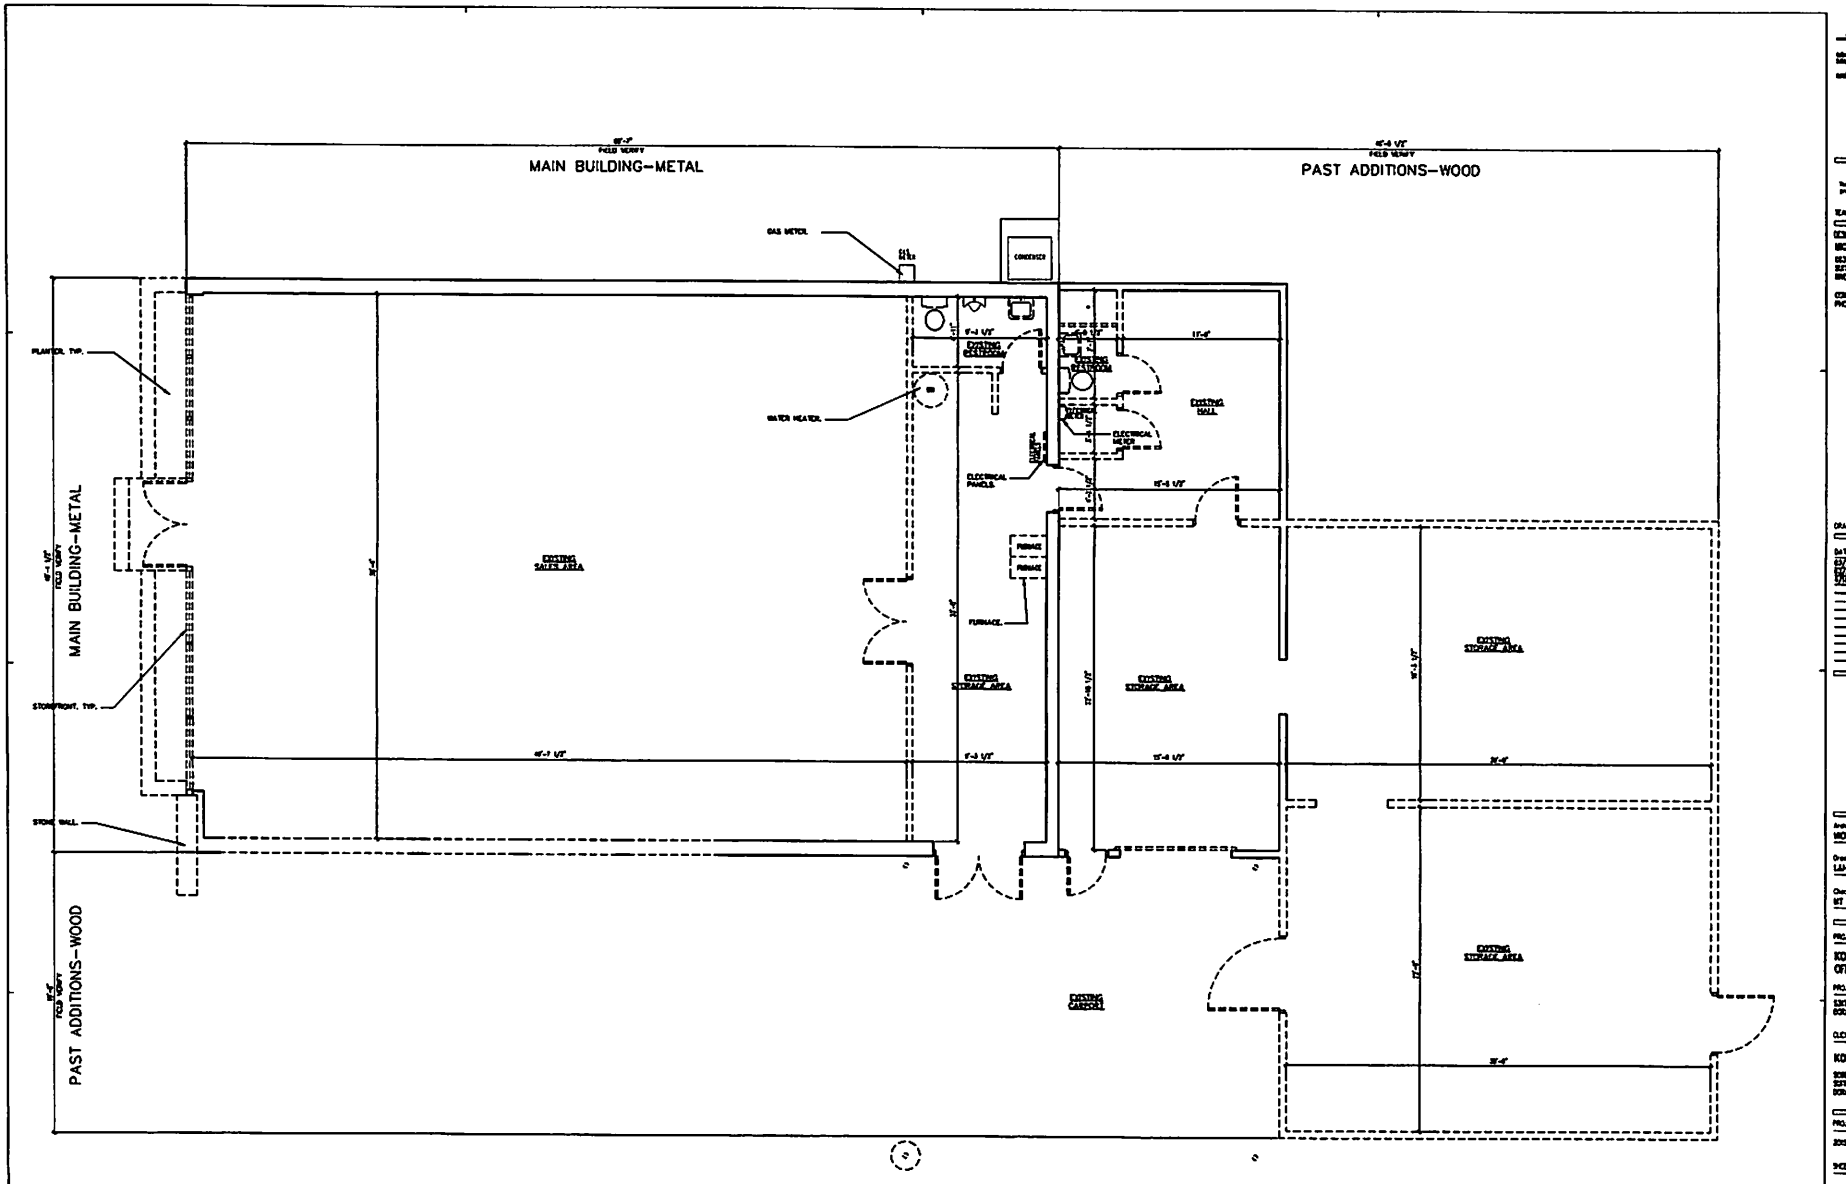

1 EXISTING FLOOR PLAN/DEMOLITION PLAN

SCALE: 1/4"=1'-0"

LEGEND

EXISTING CONSTRUCTION TO BE DEMOLISHED

EXISTING CONSTRUCTION TO REMAIN

MICHAUFFÉ
MICHAEL TOMCHAUFFÉ ARCHITECTS, INC
architecture | interiors | planning
6630 Camp Street, NE
Suite 10
Sherrills, GA 30274
Phone: 770.882.3388
michael@tomchauffe.com

© copyright 2013

COPYRIGHT NOTICE
These plans are protected by federal copyright protection. Unauthorized re-use, copy, reuse in or reproduced within.

TEAM

DESIGN ARCHITECT
MICHAEL TOMCHAUFFÉ ARCHITECTS
6630 CAMP STREET
SUITE 10
SHERRILLS, GEORGIA 30274

CONTACT: MICHAEL TOMCHAUFFÉ, AIA, LEED AP
PHONE: 770.882.3388

DRAWING ISSUE RECORD

DATE	DESCRIPTION
03/24/13	DESIGN REVIEW 1
05/07/13	DESIGN REVIEW 2
07/08/13	DESIGN REVIEW 3
7/16/13	DESIGN REVIEW 4

FOR REVIEW
NOT FOR CONSTRUCTION

Architect of record
MICHAEL TOMCHAUFFÉ, AIA, LEED AP

Drawn by
LJA-MT

Checked by
MT

PROJECT NAME
KONG FINANCIAL SERVICES, INC
OFFICES AND MAIL BOXES

PROJECT LOCATION
5317 BUFORD HWY
DORAVILLE, GEORGIA 30340

CLIENT
KONG TAX SERVICES, INC.
5319 BUFORD HWY
SUITE 205
DORAVILLE, GEORGIA 30340

PROJECT NUMBER
2013014

SHEET TITLE
EXISTING FLOOR PLAN
DEMOLITION PLAN

SHEET NUMBER
SK1.2