FLOOR PLAN

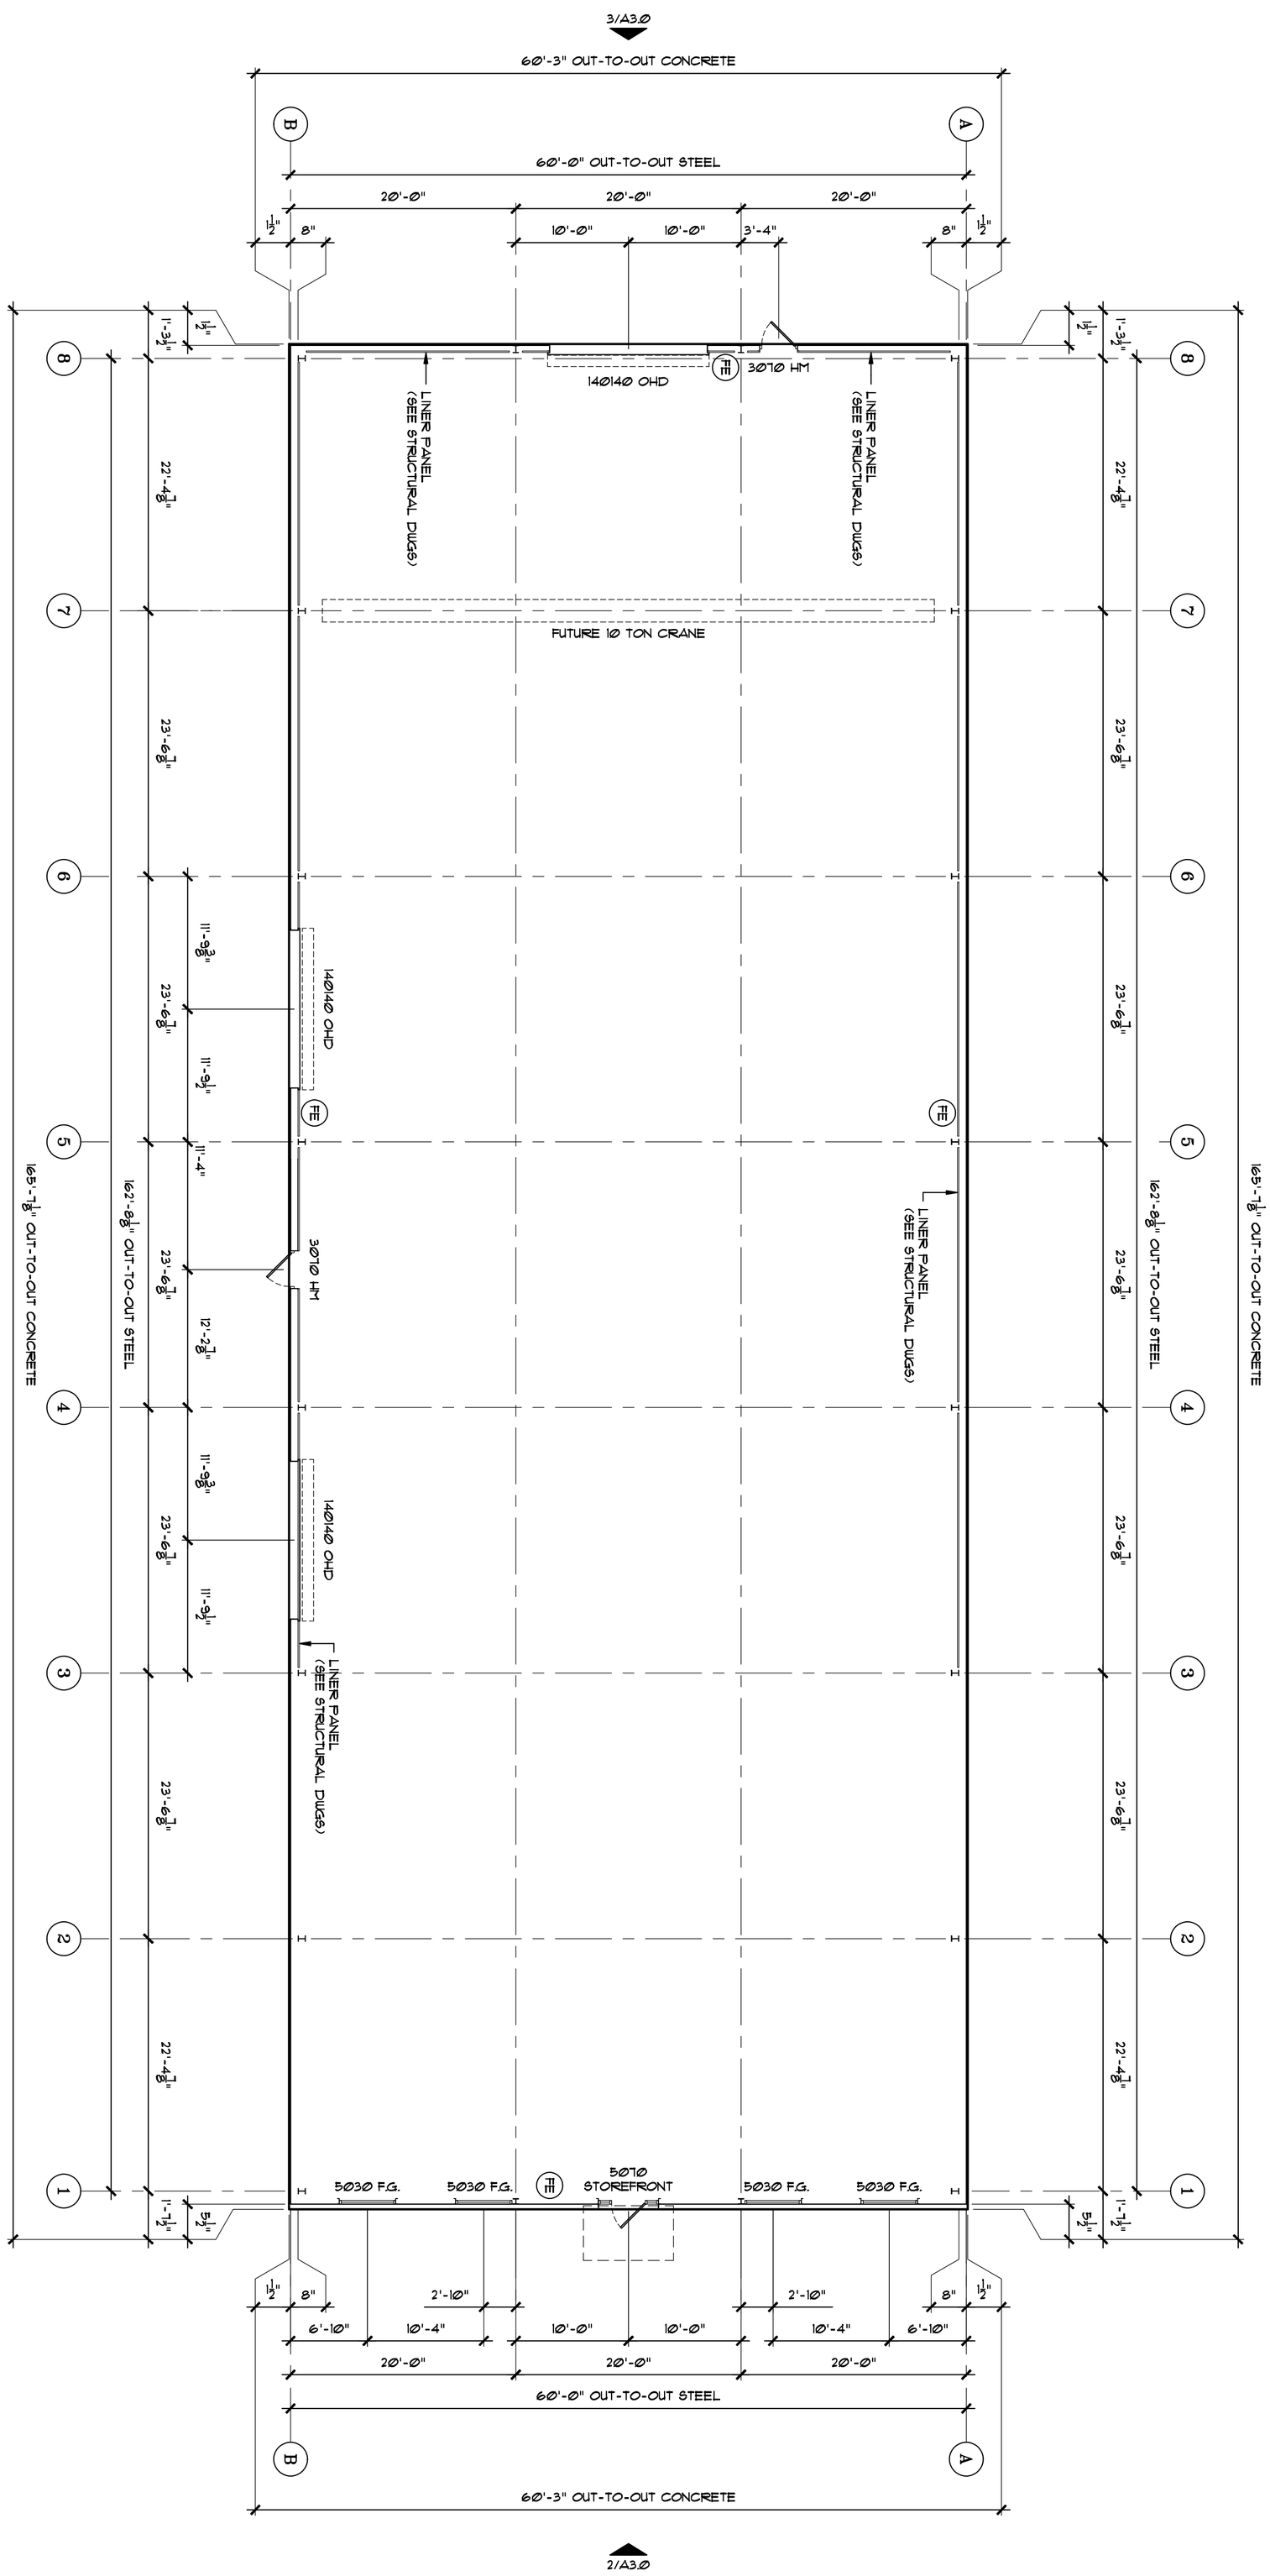

1/8" = 1'-0"

1

A1.0

Project No: 214-07

Issued For: Construction

Drawn By: LNR

Sheet Title: BLDG #2 FLOOR PLAN

M:\Projects\2014\214-07 TRADER RIDGE\BLDG #2\1590 HAWTHORNE A1.0 Floor Plan.dwg, A1.0, 12/11/2014 10:50:15 AM, Computer 2, FDF

FDFREEMAN ASSOCIATES INC
ARCHITECTS
1712 NORTH FRAZIER, SUITE 206 CONROE, TEXAS 77301
PHONE (936) 760-3666 FAX/METRO (936) 441-0777

REGISTERED ARCHITECT FRANK DUANE FREEMAN 5148 STATE OF TEXAS

03/28/14

PROJECT NAME

TRADER RIDGE DEVELOPMENT
BLDG. #1 - 2112 AIRPORT BLVD.
BLDG. #2 - 1590 HAWTHORNE DR.
BLDG. #3 - 1610 HAWTORNE DR.
BLDG. #4 - 1690 HAWTHORNE DR.
Conroe, Texas

REVISIONS

No.	Date	Description
△		
△		
△		
△		
△		
△		
△		
△		
△		