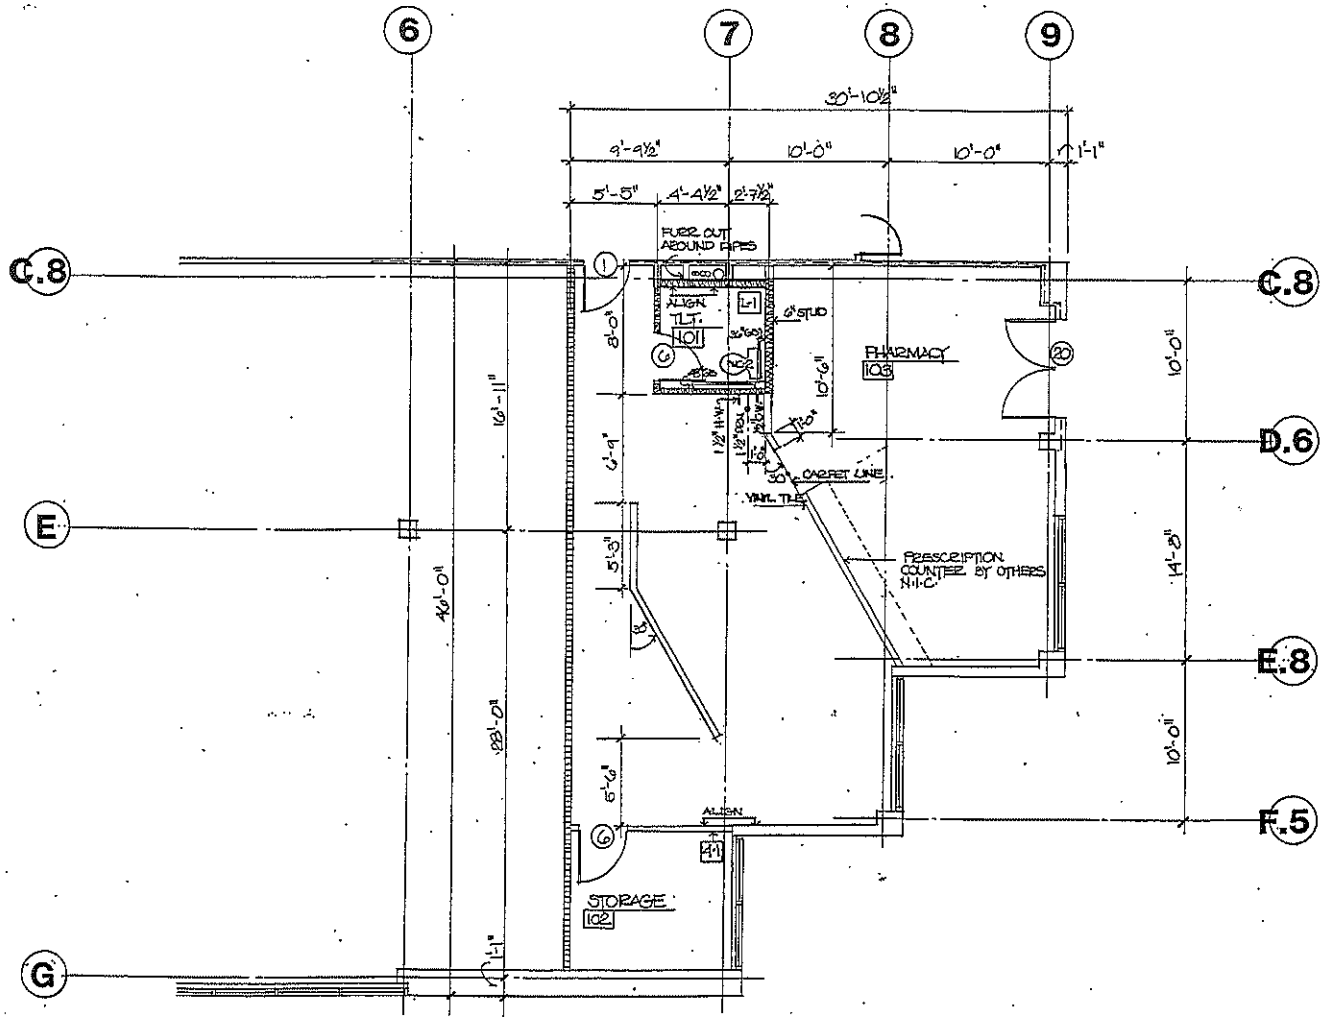

3 **PARTIAL FIRST FLOOR PLAN**
SCALE: 1/8"=1'-0"

Sheet

PHARMACY

FIRST FLOOR

Project

MEDICAL OFFICE BUILDING

MEMORIAL HOSPI ASSOCIATION

MODESTO, CALIFORNIA

Date

MARCH 27, 1990

Project No.

1808

Sheet No.

A-105