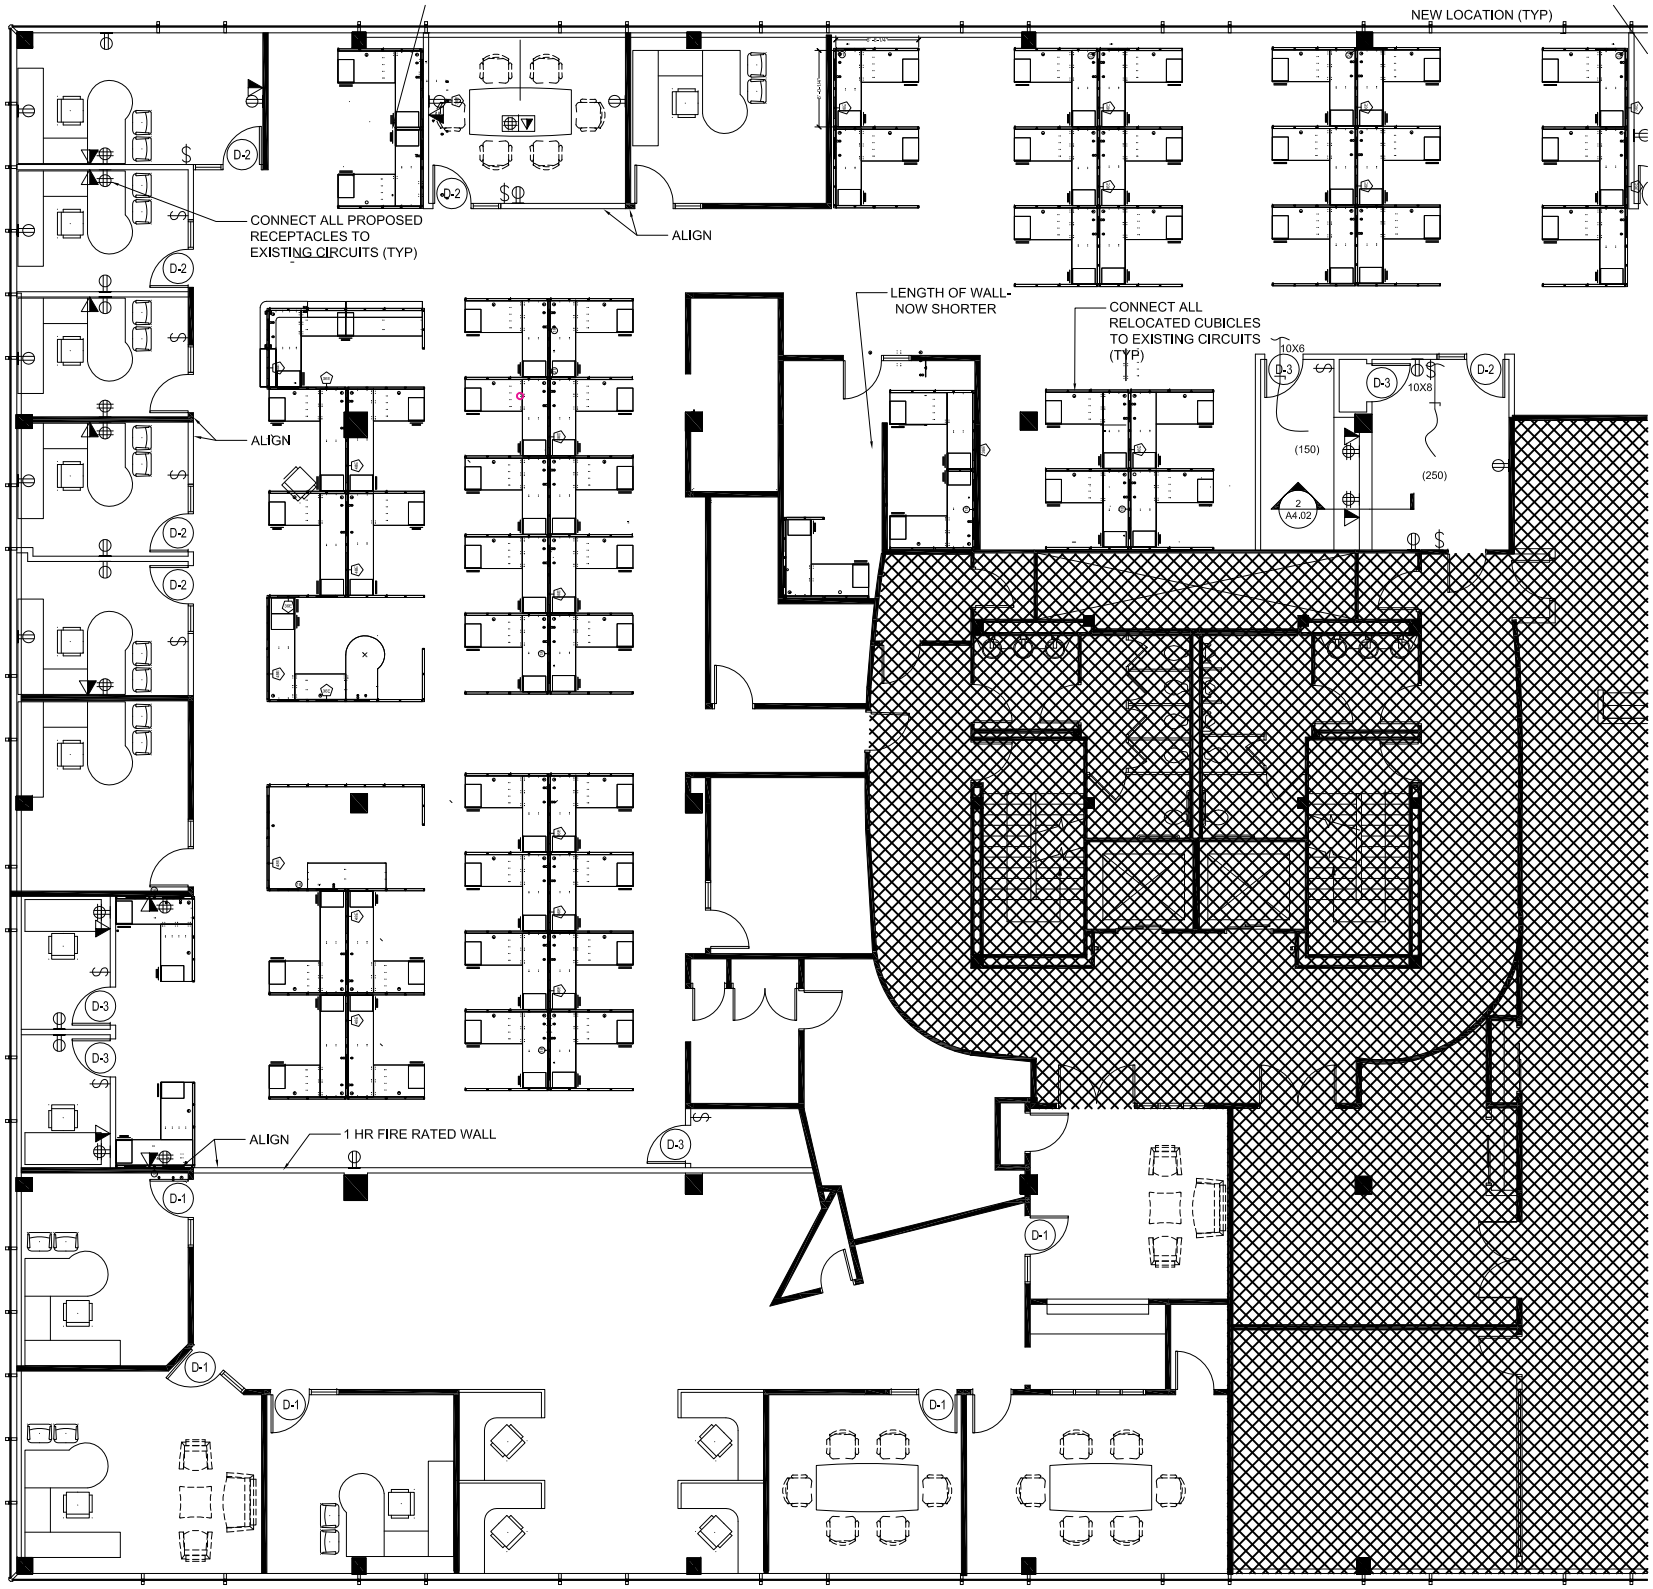
NEW LOCATION (TYP)
CONNECT ALL PROPOSED RECEPTACLES TO EXISTING CIRCUITS (TYP)
ALIGN
LENGTH OF WALL- NOW SHORTER
CONNECT ALL RELOCATED CUBICLES TO EXISTING CIRCUITS (TYP)
10X6
(150)
(250)
2
A4.02
ALIGN
1 HR FIRE RATED WALL
D-1
D-2
D-3