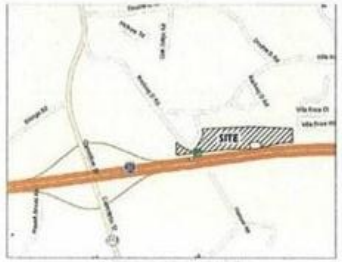

LOCATION MAP
TEMPLE, GEORGIA
SCALE: 1"=1000'

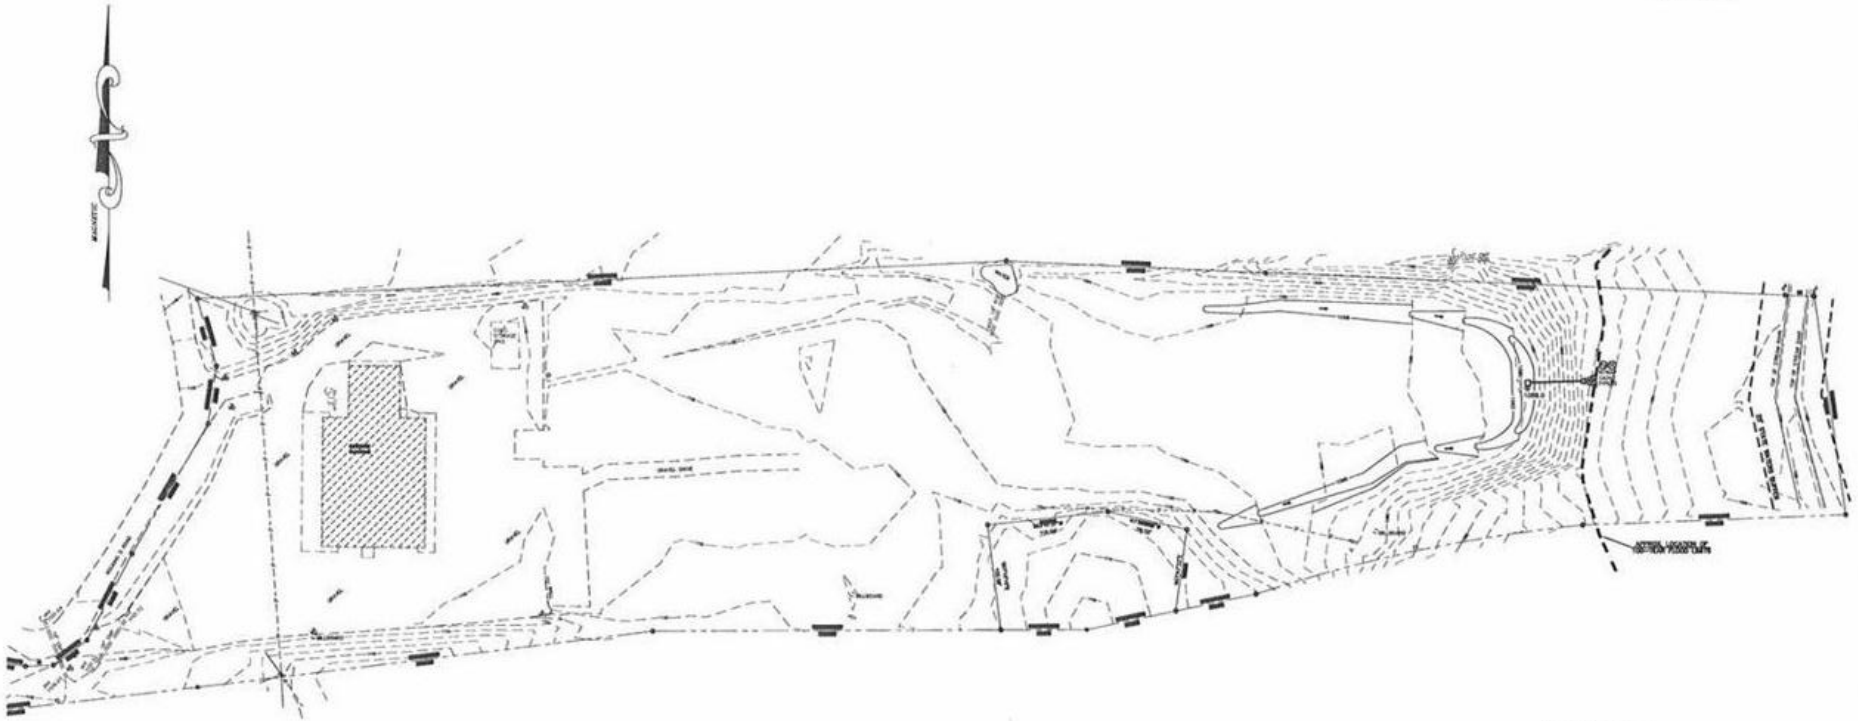

GRAPHIC SCALE
(IN FEET)
1 inch = 100 ft.

LEGEND

1532 CATCH BASIN	WATER VALVE	SILT FENCE
1534 CATCH BASIN	GAS VALVE	TREE PROTECTION FENCE
1535A DROP INLET	HANDICAPPED PARKING	CHAIN LINK FENCE
1537A JUNCTION BOX	TRAFFIC FLOW	EXISTING FENCE
1539A TYPE C CURB INLET	UNDER GROUND POWER	EXISTING CONTOUR
1725 HEADWALL	OVERHEAD POWER	PROPOSED CONTOUR
DRAINAGE SLOPE	UNDERGROUND TELEPHONE	EXISTING CURB & GUTTER
SEWER MANHOLE	OVERHEAD TELEPHONE	PROPOSED CURB & GUTTER
EXISTING FIRE HYDRANT	FIBER OPTIC CABLE	EXISTING SPOT ELEVATION
PROPOSED FIRE HYDRANT	WATER	PROPOSED SPOT ELEVATION
LAMP POST	SANITARY SEWER	
GUY POLE	FORCE MAIN	
UTILITY POLE	GAS	
	STORM DRAIN	

IF YOU DIG GEORGIA...
CALL US FIRST!
1-800-282-7411
325-5000
OR 811
(METRO ATLANTA ONLY)
UTILITIES PROTECTION CENTER
IT'S THE LAW

THE F.I.R.M. PANEL 13045C0130D DATE 08-19-02 INDICATES THIS PROPERTY OR A PORTION IS LOCATED IN A FLOOD HAZARD AREA. THE MAP INDICATES THAT NO STUDY WAS MADE OF THESE AREAS. THE FLOOD HAZARD LINES, IF SHOWN, ARE OUR INTERPRETATION OF THE FLOOD HAZARD AREA TAKING INTO CONSIDERATION EXISTING TOPOGRAPHIC DATA, DRAINAGE AREAS AND FIRM PANELS. THERE MAY BE OTHER INTERPRETATIONS THAT DIFFER FROM THOSE SHOWN.

NO.	DATE REVISED	DESCRIPTION

WARNING – UTILITIES LOCATIONS ARE APPROXIMATE. BEWARE OF HIDDEN UTILITIES NOT SHOWN. CONTACT APPROPRIATE UTILITY COMPANIES PRIOR TO EXCAVATION.

NOTICE: IT IS THE PROPERTY OWNER'S / CONTRACTOR'S RESPONSIBILITY TO COMPLY WITH ALL ENVIRONMENTAL IMPACT ISSUES AND TO OBTAIN ALL NECESSARY PERMITS FROM THE APPROPRIATE GOVERNING AUTHORITIES.

Crawford & Associates
C. H. F., INC.
ENGINEERING, LAND SURVEYING & LAND PLANNING
E-MAIL: CRAWFOR_@BELLSOUTH.NET
105 CORPORATE DRIVE OFFICE (770) 834-6694
CARROLLTON, GA. 30117 FAX (770) 834-1000

TITLE: SALES PLAT FOR TOM NICKELL
LOCATED IN L.L. 139 DISTRICT 6
CARROLL COUNTY, GEORGIA

SCALE: 1" = 100' DATE: 04-03-09 JOB NUMBER: 09-09-03

WARNING:
THIS PLAN SHEET IS NOT THE OFFICIAL CONTRACT DOCUMENT UNLESS APPROVED BY THE APPROPRIATE GOVERNMENTAL AGENCIES.

C-1.0

O:\PROJECT FOLDERS\2009\09-0903_TOM NICKELL\dwg\09-0903_A-CONSTchse.dwg, 9/3/2009 4:13:2