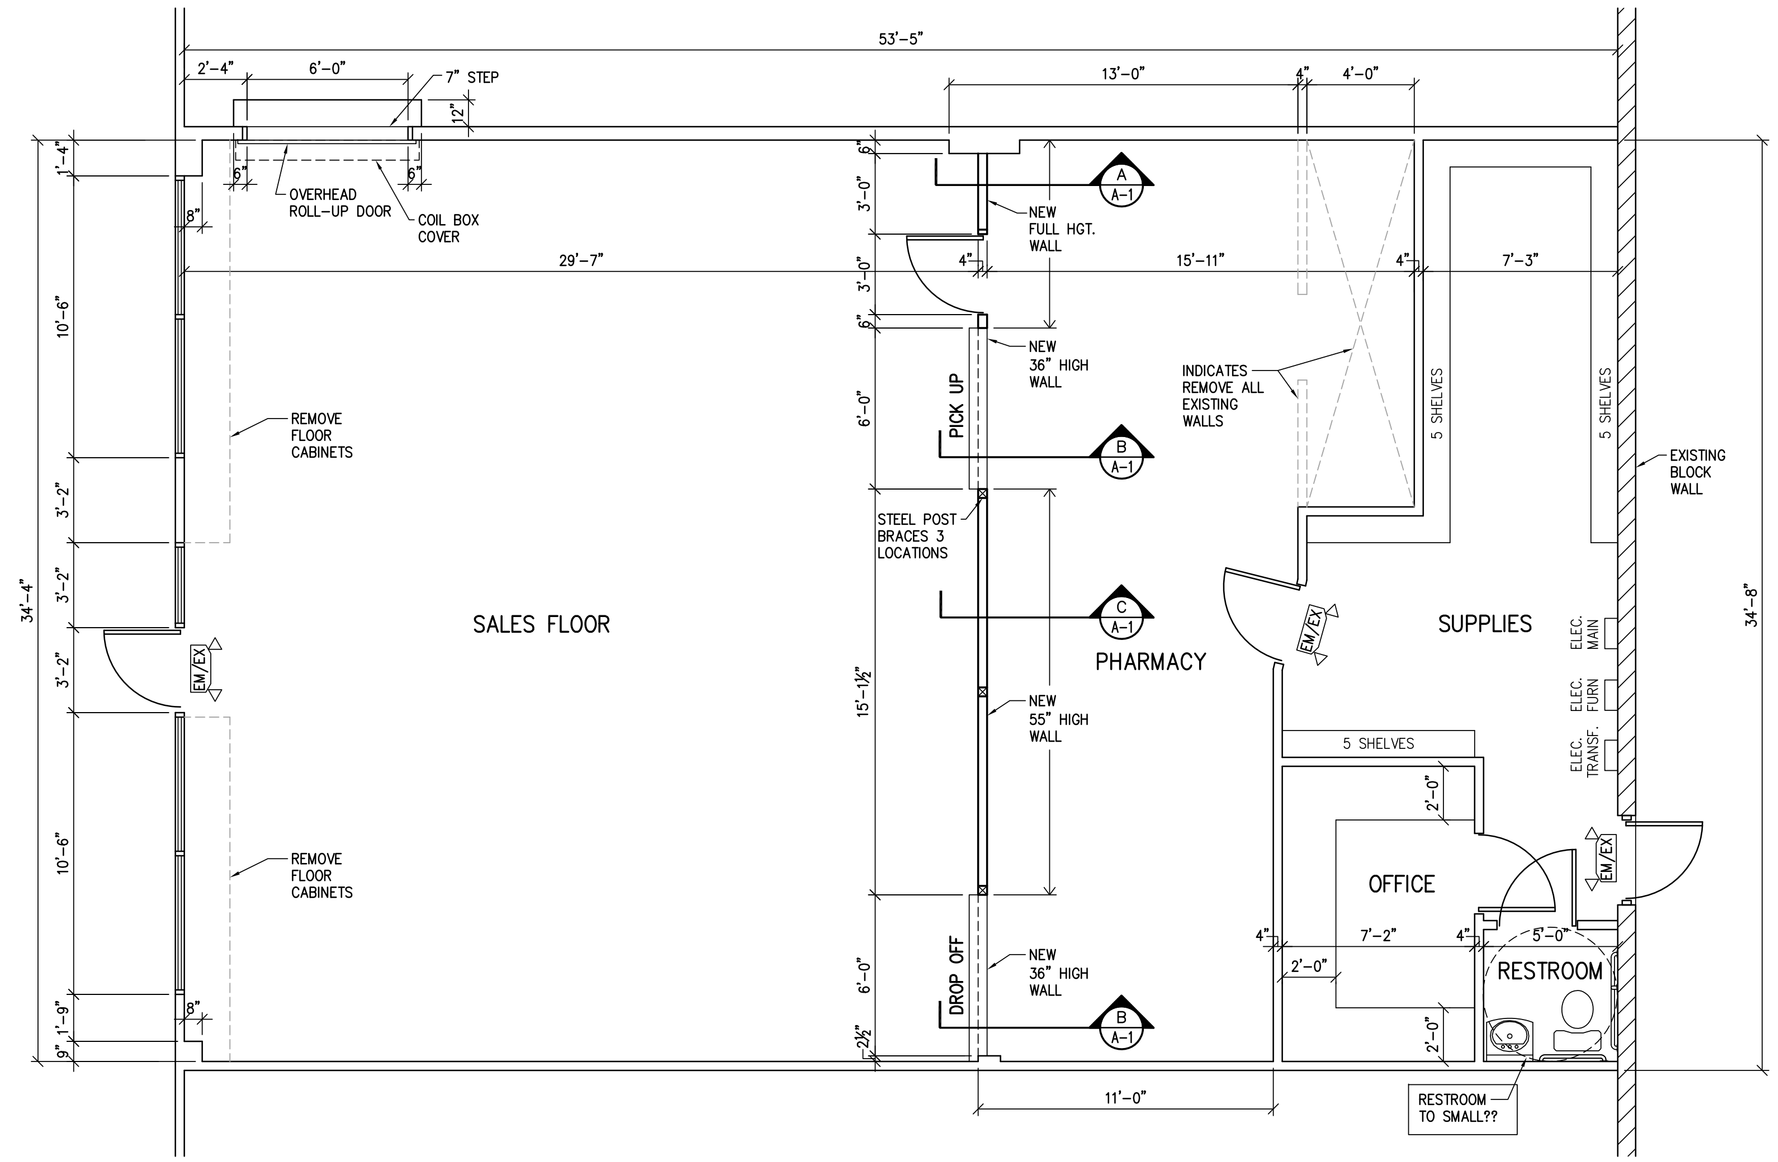

FLOOR PLAN

¼"=1'-0" TOTAL SQ. FT. 1,833

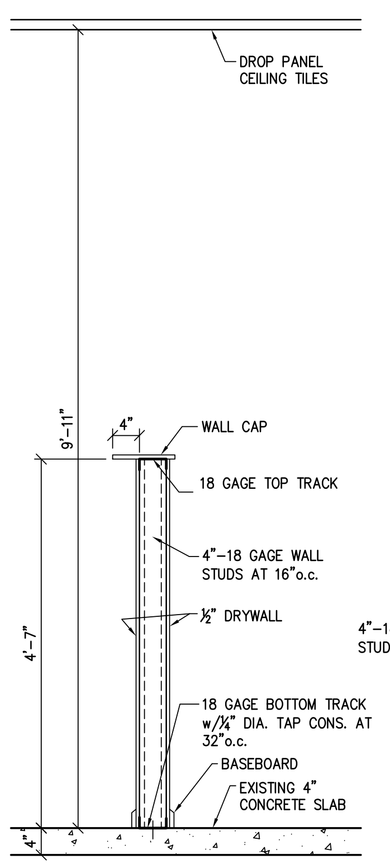

SECTION C

3/4"=1'-0"

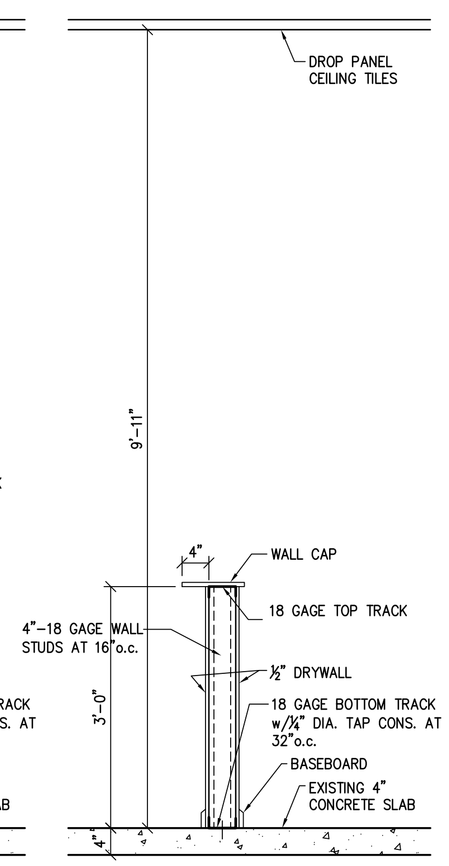

SECTION B

3/4"=1'-0"

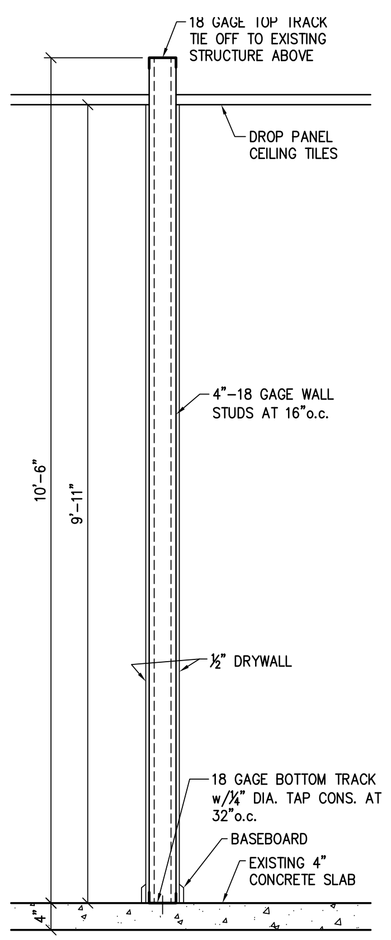

SECTION A

3/4"=1'-0"

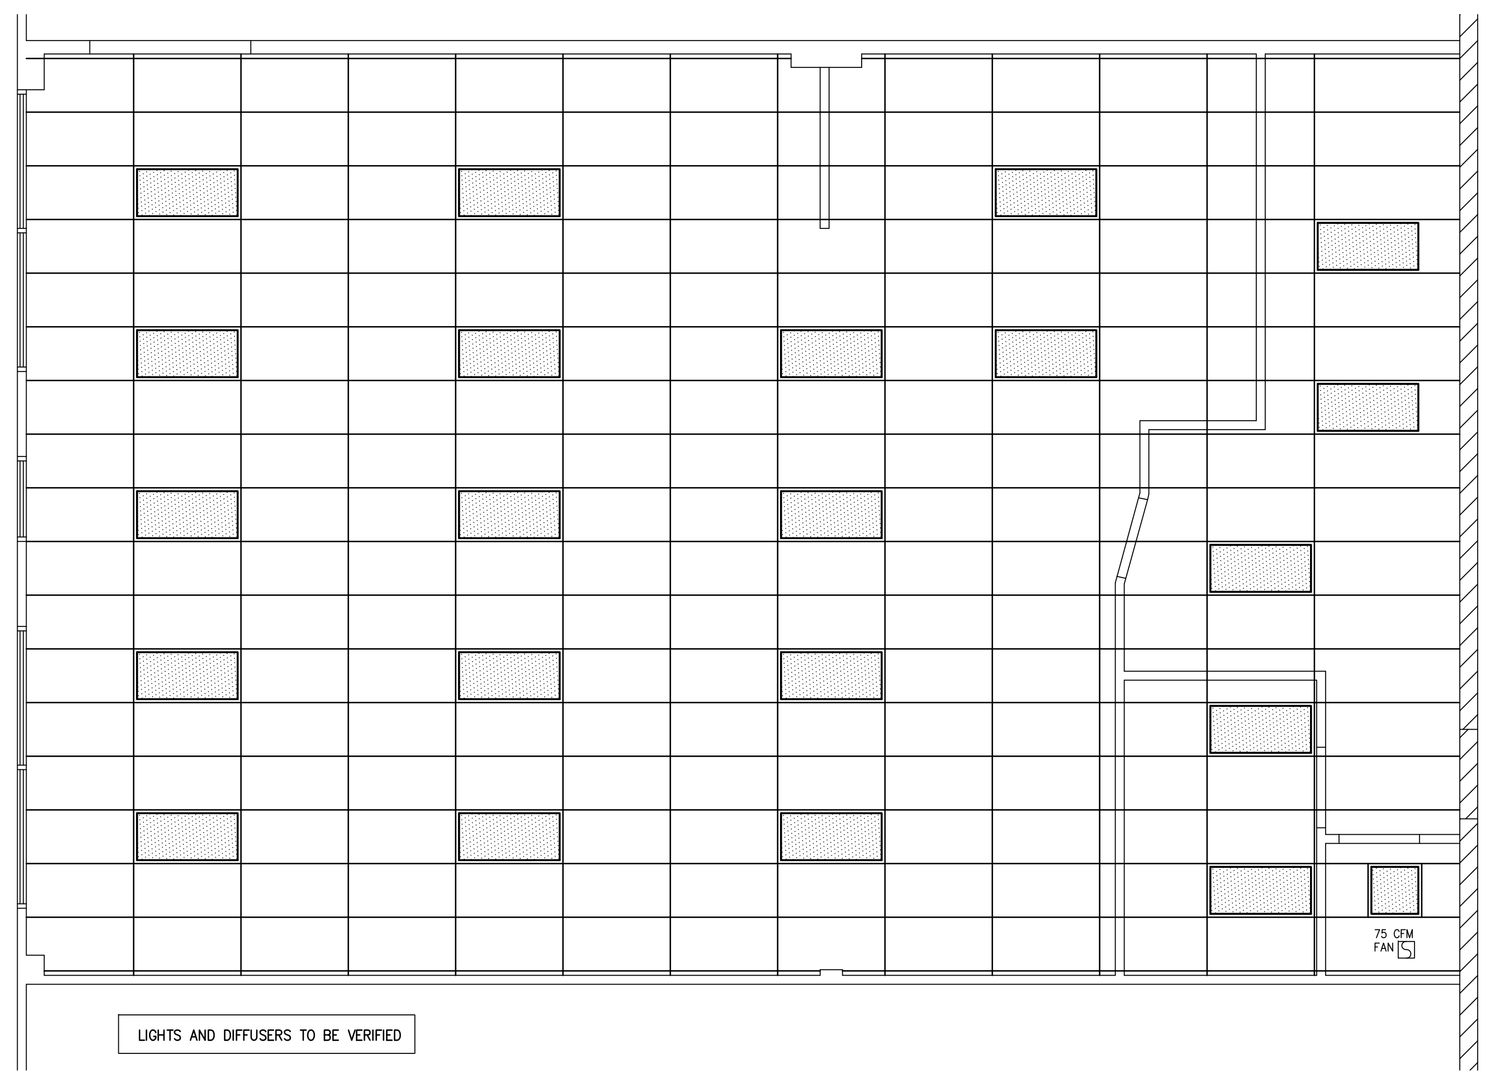

REFLECTED CEILING PLAN

¼"=1'-0"

STATE OF OHIO
DENNIS R. BEATTY
10919
REGISTERED ARCHITECT

Dennis R Beatty, License #10919
Expiration Date 12/31/2023

Revisions:

Dennis R. Beatty
architect
1900 FIRST AVENUE
MIDDLETOWN, OHIO 45044
Tel : 513/424-8383 Fax : 513/424-8343
email : architect@cinci.rr.com

▪ Residential ▪ Commercial ▪ Industrial

PROPOSED OFFICE SPACE
DOTS PHARMACY
101 EAST ALEX BELL ROAD
CROSS POINTE CENTER
CENTERVILLE, OHIO

FLOOR PLAN
REFLECTED CEILING PLAN

Date:	10-31-2023
Scale:	As Noted
Drawn:	S.F.
Check:	D.B.
Job:	23085
Sheet Number:	A-1