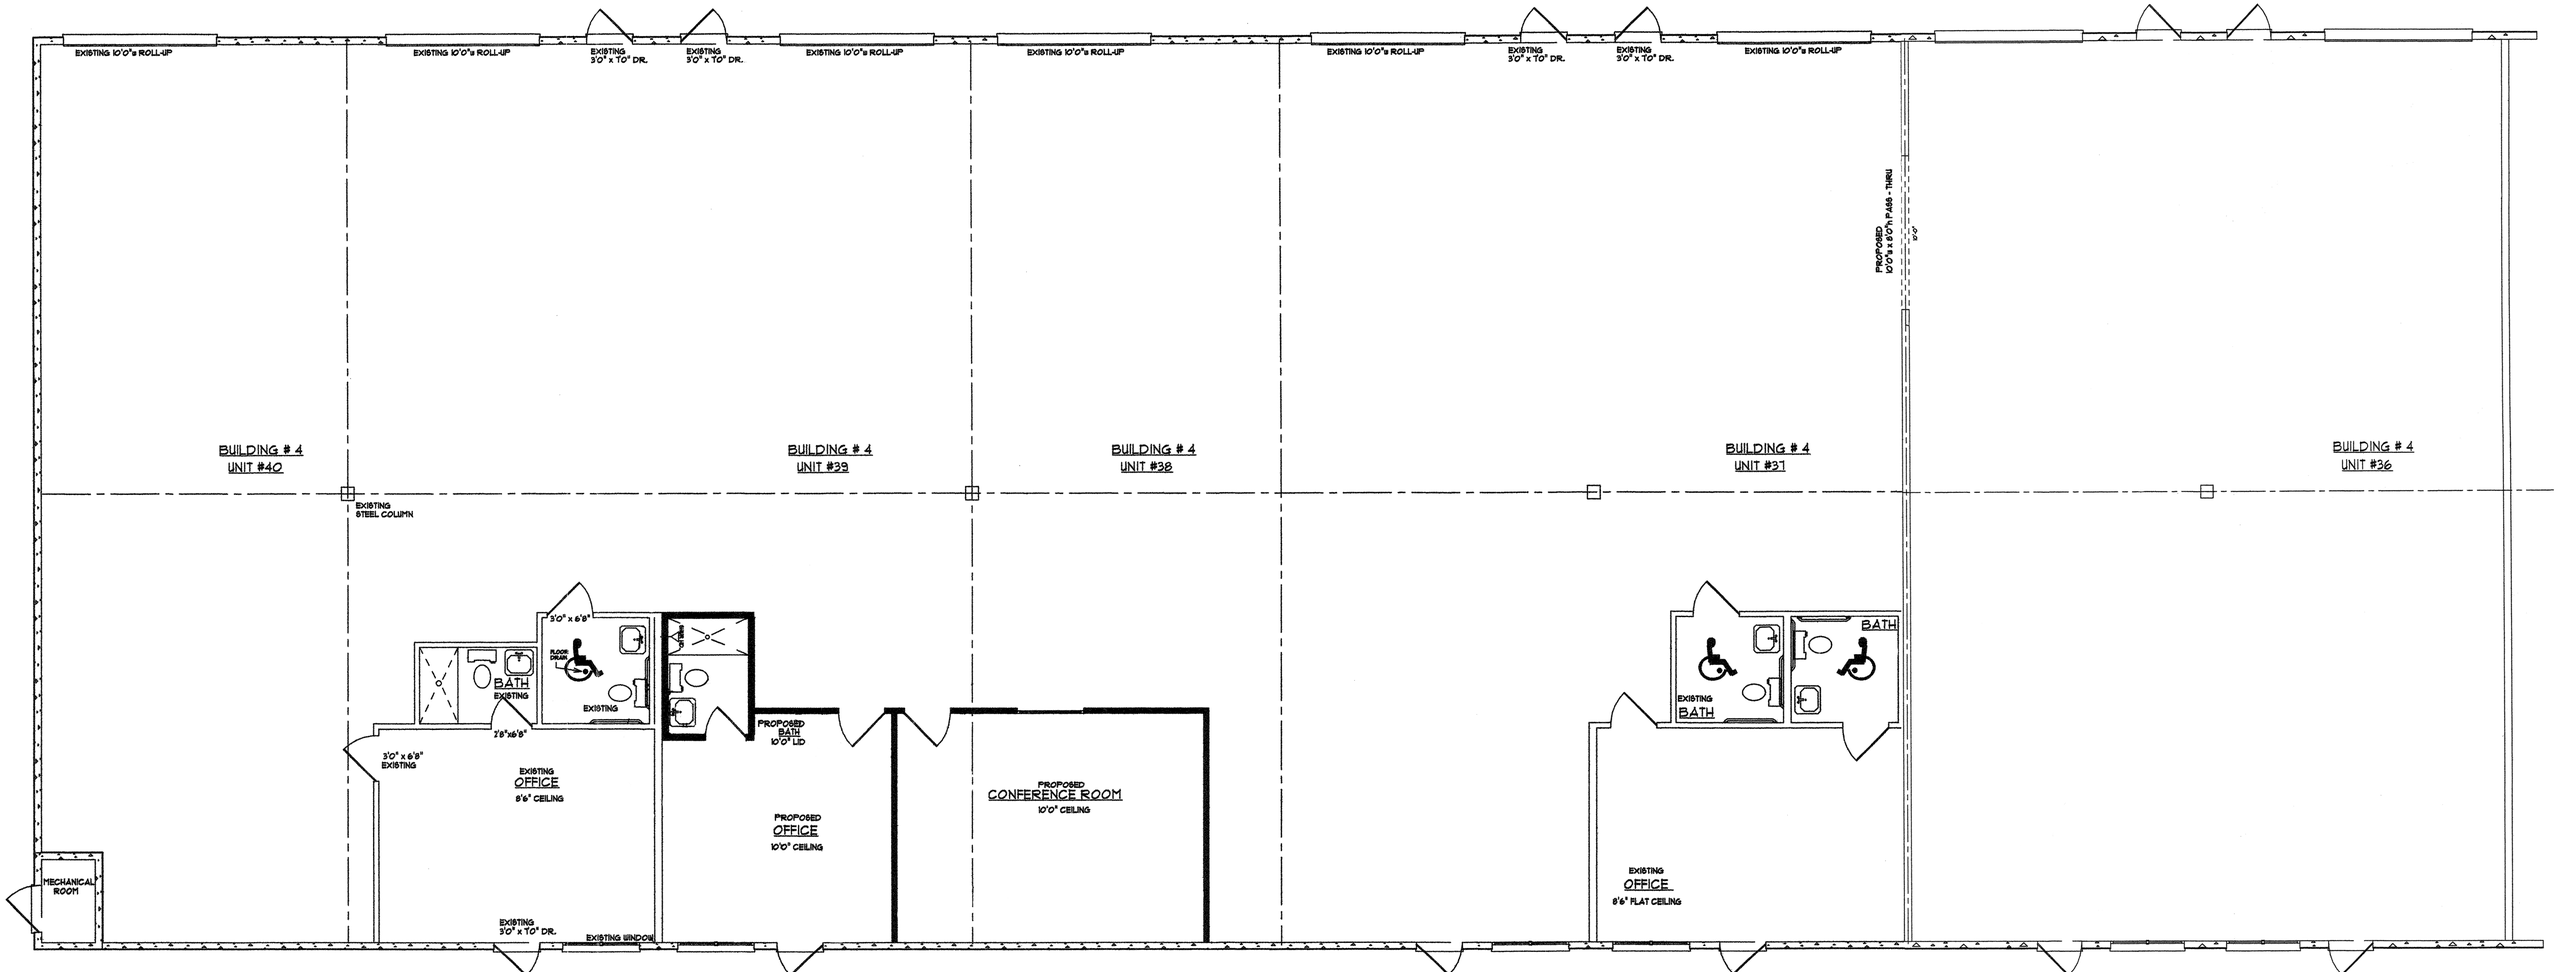
EXISTING 10'0"± ROLL-UP
EXISTING 10'0"± ROLL-UP
EXISTING 3'0" x 7'0" DR.
EXISTING 3'0" x 7'0" DR.
EXISTING 10'0"± ROLL-UP
EXISTING 10'0"± ROLL-UP
EXISTING 10'0"± ROLL-UP
EXISTING 3'0" x 7'0" DR.
EXISTING 3'0" x 7'0" DR.
EXISTING 10'0"± ROLL-UP
PROPOSED 10'0"± x 8'0"h. PASS - THRU
BUILDING # 4
UNIT #40
BUILDING # 4
UNIT #39
BUILDING # 4
UNIT #38
BUILDING # 4
UNIT #37
BUILDING # 4
UNIT #36
EXISTING STEEL COLUMN
3'0" x 6'8"
BLOCK DOOR
BATH
EXISTING
EXISTING
2'8"x6'8"
3'0" x 6'8"
EXISTING
EXISTING
OFFICE
8'6" CEILING
PROPOSED
BATH
10'0" LID
PROPOSED
OFFICE
10'0" CEILING
PROPOSED
CONFERENCE ROOM
10'0" CEILING
BATH
EXISTING
BATH
EXISTING
OFFICE
8'6" FLAT CEILING
MECHANICAL ROOM
EXISTING 3'0" x 7'0" DR.
EXISTING WINDOW