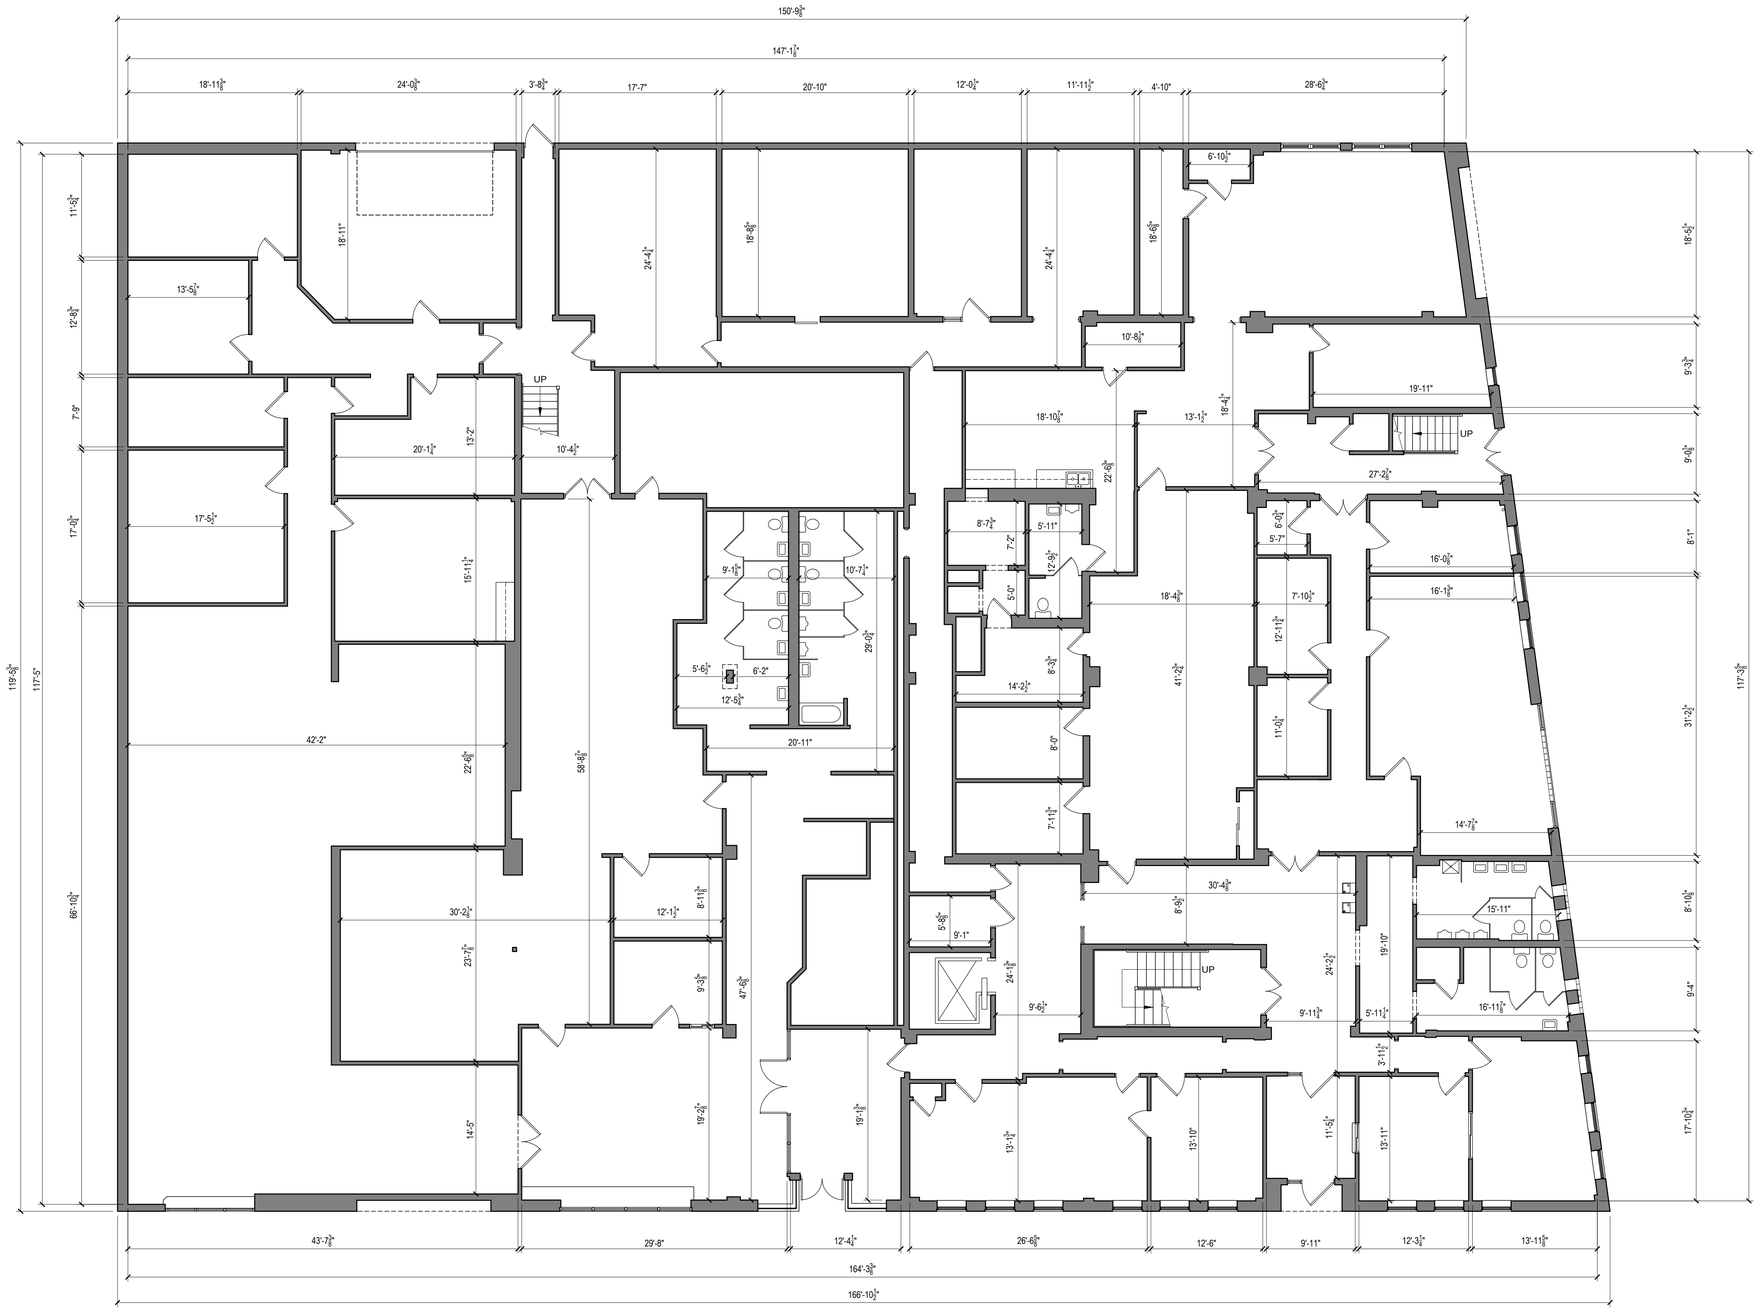

cadnetics.
PITTSBURGH | ATLANTA

1205 EAST CARSON STREET
PITTSBURGH, PA 15203
P:412.642.2701
F:412.642.2703

THIS DRAWING IS THE PROPERTY OF THE DESIGN FIRM OF CADNETICS INC. REPRODUCTION OR REUSE IN WHOLE OR IN PART WITHOUT WRITTEN PERMISSION IS STRICTLY PROHIBITED.

Project: GOODWILL BUILDING
EAST CARSON STREET
PITTSBURGH, PA

Title: FIRST FLOOR PLAN

Date: APRIL 29, 2011

Revisions:

Project No.: 11075

Sheet No.: A1.0

Drawn By: cadnetics®

Checked By: JAS

2120170-00 - Goodwill Building - East Carson Street - 1205 E Existing Building Documents\C-CAD Files\01\01-00 - Goodwill Building - First Floor Plan.dwg