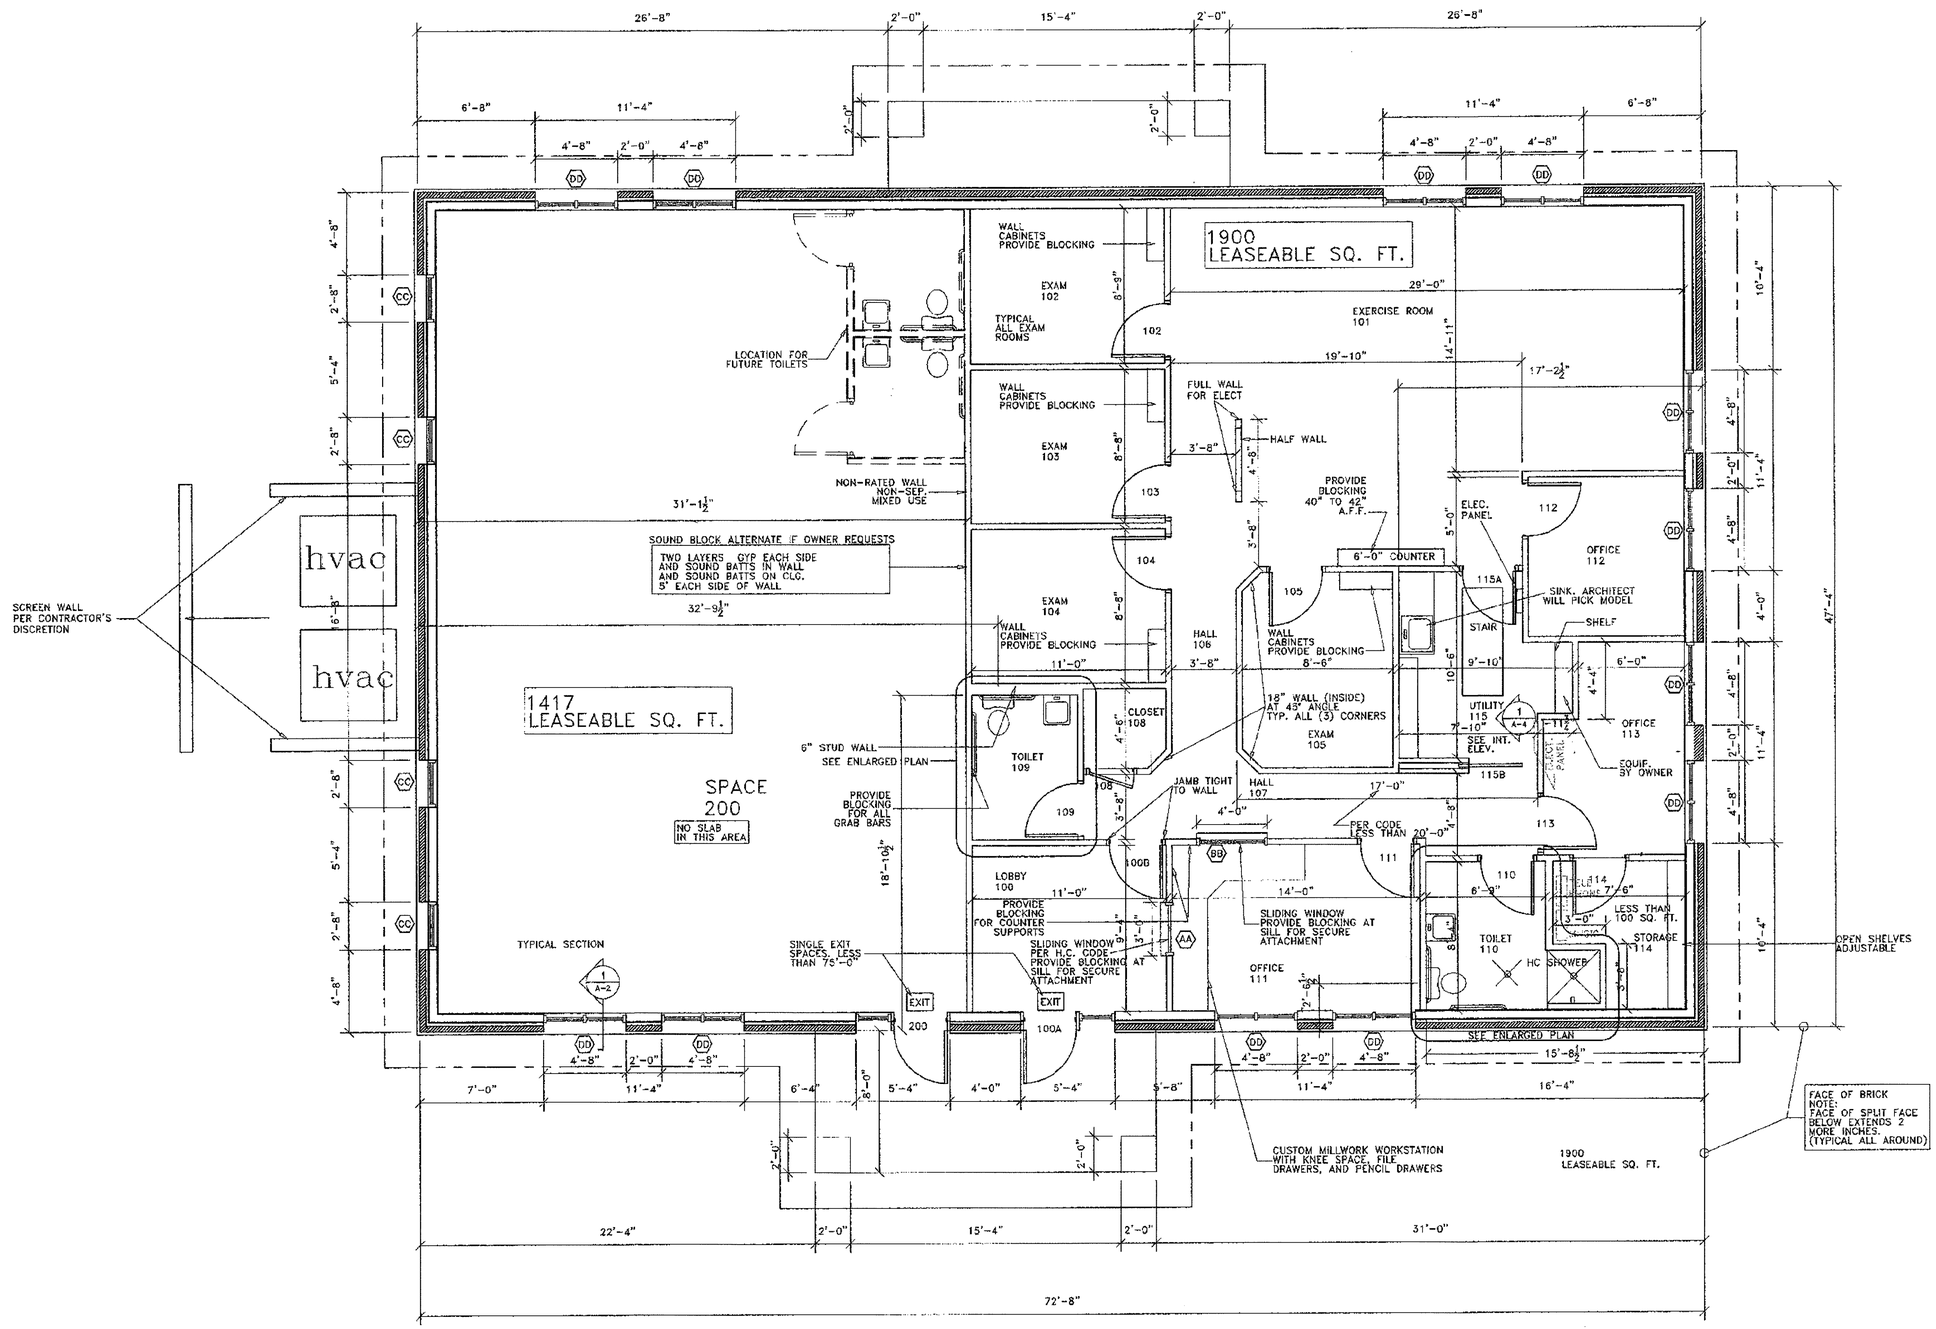

OFFICE FLOOR PLAN
SCALE – 1/4" = 1'-0"

CAMPBELL
D E S I G N
4511 N. Highway 16 · Suite B · Denver, NC 28037
(704) 489-1438 · Fax (704) 489-1439
www.campbelldesign.info

AREA OF FICE
FOR PLAN ADVISOR
DENVER, NC

RAY RANDALL CAMPBELL
REGISTERED ARCHITECT
CERT. NO. 5108
NORTH CAROLINA
HICKORY N.C.

REVISIONS

DATE ISSUED
12/16/2005

SHEET
A1