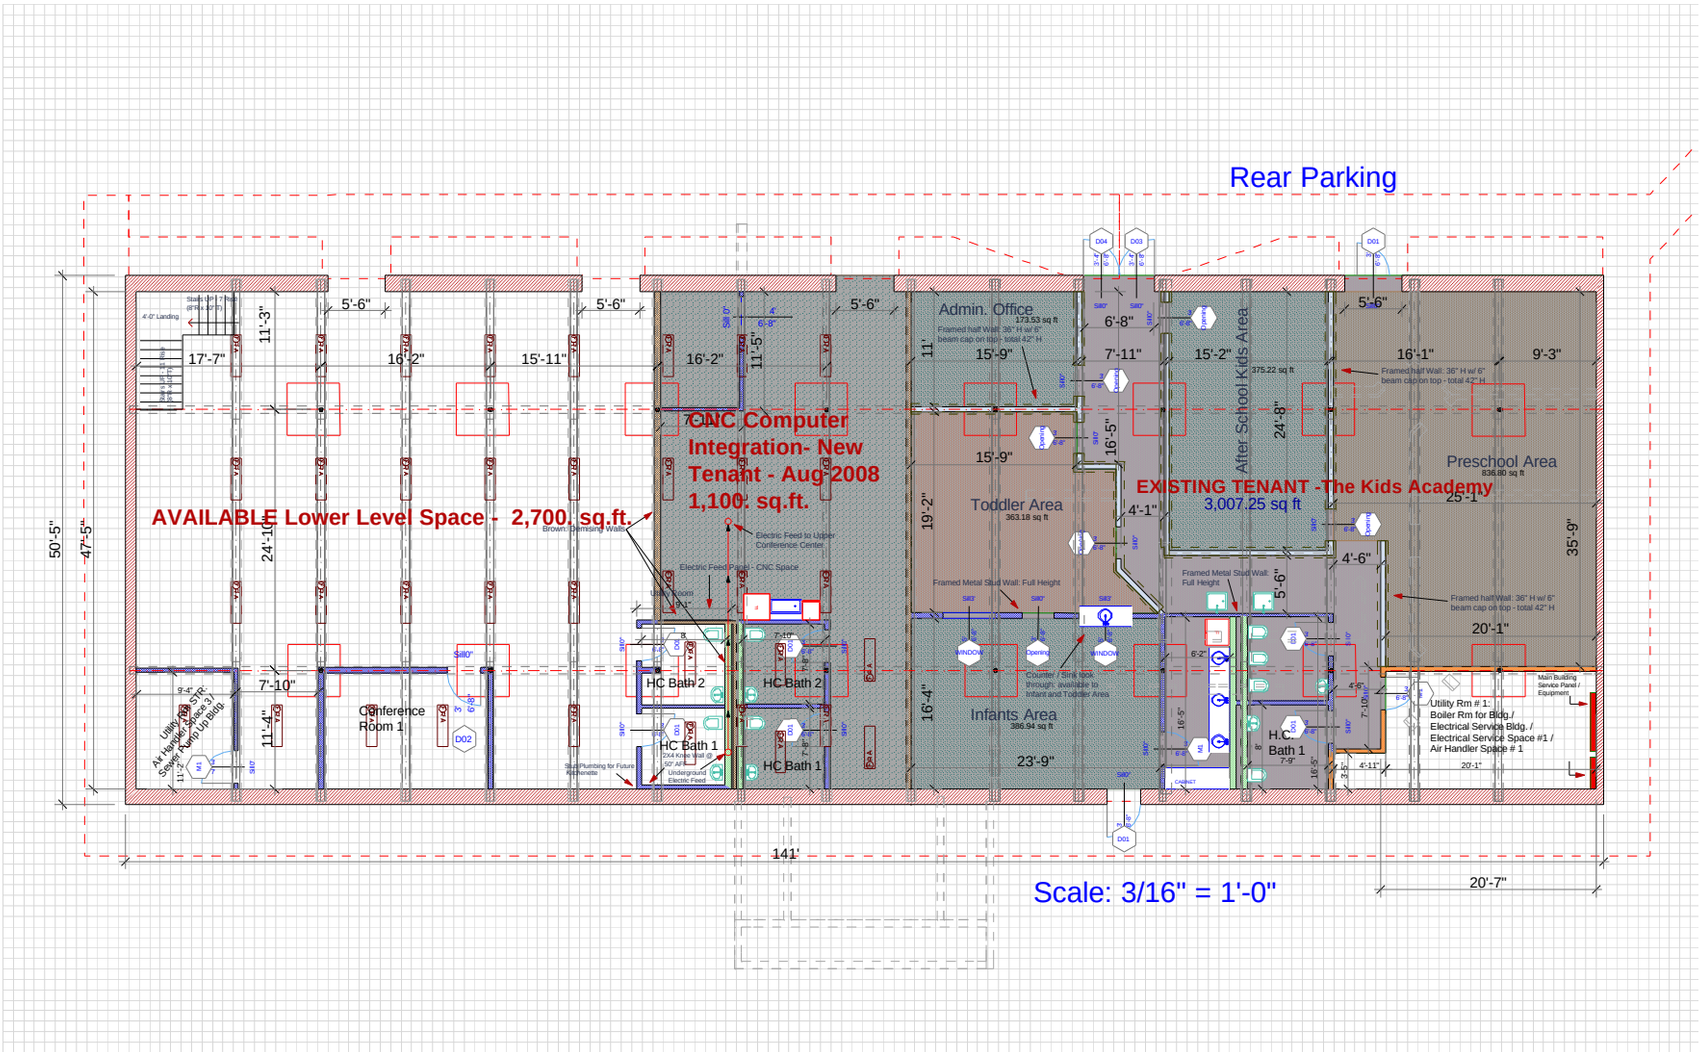
Rear Parking
AVAILABLE Lower Level Space - 2,700 sq.ft.
CNC Computer Integration- New Tenant - Aug 2008 1,100 sq.ft.
EXISTING TENANT -The Kids Academy
3,007.25 sq ft
Admin. Office
173.53 sq ft
Toddler Area
363.18 sq ft
Infants Area
386.94 sq ft
After School Kids Area
375.22 sq ft
Preschool Area
836.80 sq ft
Conference Room 1
HC Bath 1
HC Bath 2
H.C. Bath 1
Brown Textured Walls
Electric Feed to Upper Conference Center
Electric Feed Panel - CNC Space
Utility Room
Framed Metal Stud Wall: Full Height
Counter / Sink look through, available to Infant and Toddler Area
Framed half Wall: 36" H w/ 6" beam cap on top - total 42" H
Utility Rm # 1:
Boiler Rm for Bldg. /
Electrical Service Bldg. /
Electrical Service Space #1 /
Air Handler Space # 1
Main Building Service Panel / Equipment
Air Handler Space 2
Sewer Ejector Pump Up Bldg.
Stud Plumbing for Future Kitchenette
Underground Electric Feed
50'-5"
47'-5"
141'
20'-7"
Scale: 3/16" = 1'-0"