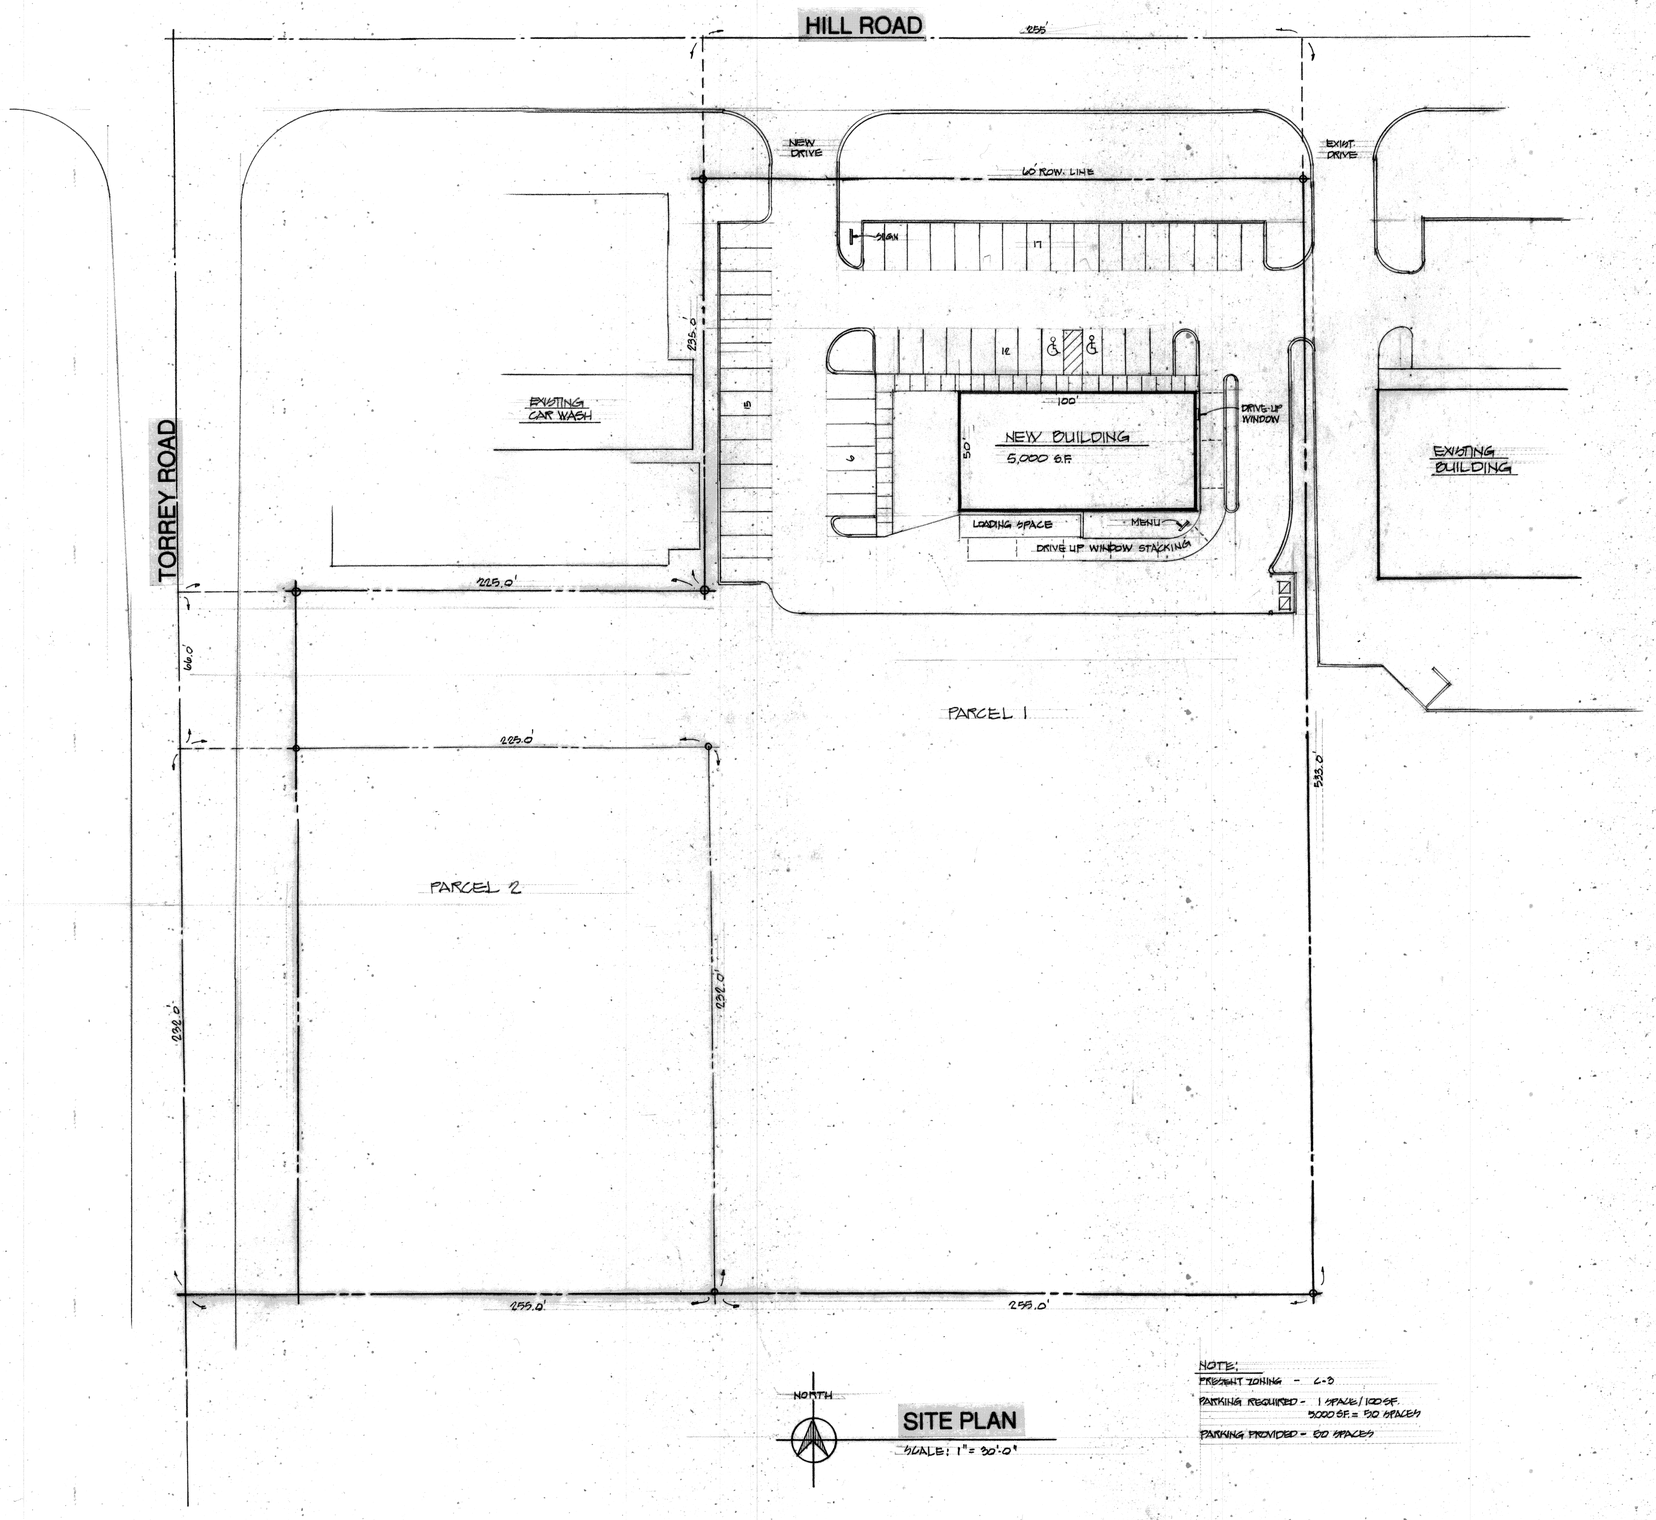

NORTH

SITE PLAN

SCALE: 1" = 30'-0"

NOTE:
PRESENT ZONING - C-3
PARKING REQUIRED - 1 SPACE/100 S.F.
5000 S.F. = 50 SPACES
PARKING PROVIDED - 60 SPACES

REVISIONS

CREEKWOOD ARCHITECTURE, INC.
1111 s. creekwood trail burton, michigan 48509
tel. 810 742-0480 fax 810 742-8393

SHEET TITLE: SITE PLAN - PRELIMINARY

PROJECT: PROPOSED RETAIL PLAZA
HILL ROAD
MUNDY TOWNSHIP

DRAWN BY
CHECKED BY

JOB NO. 15088 R/S

DATE

SHEET NO. S-1

OF

DRYER BLUEPRINT CO. 810-140