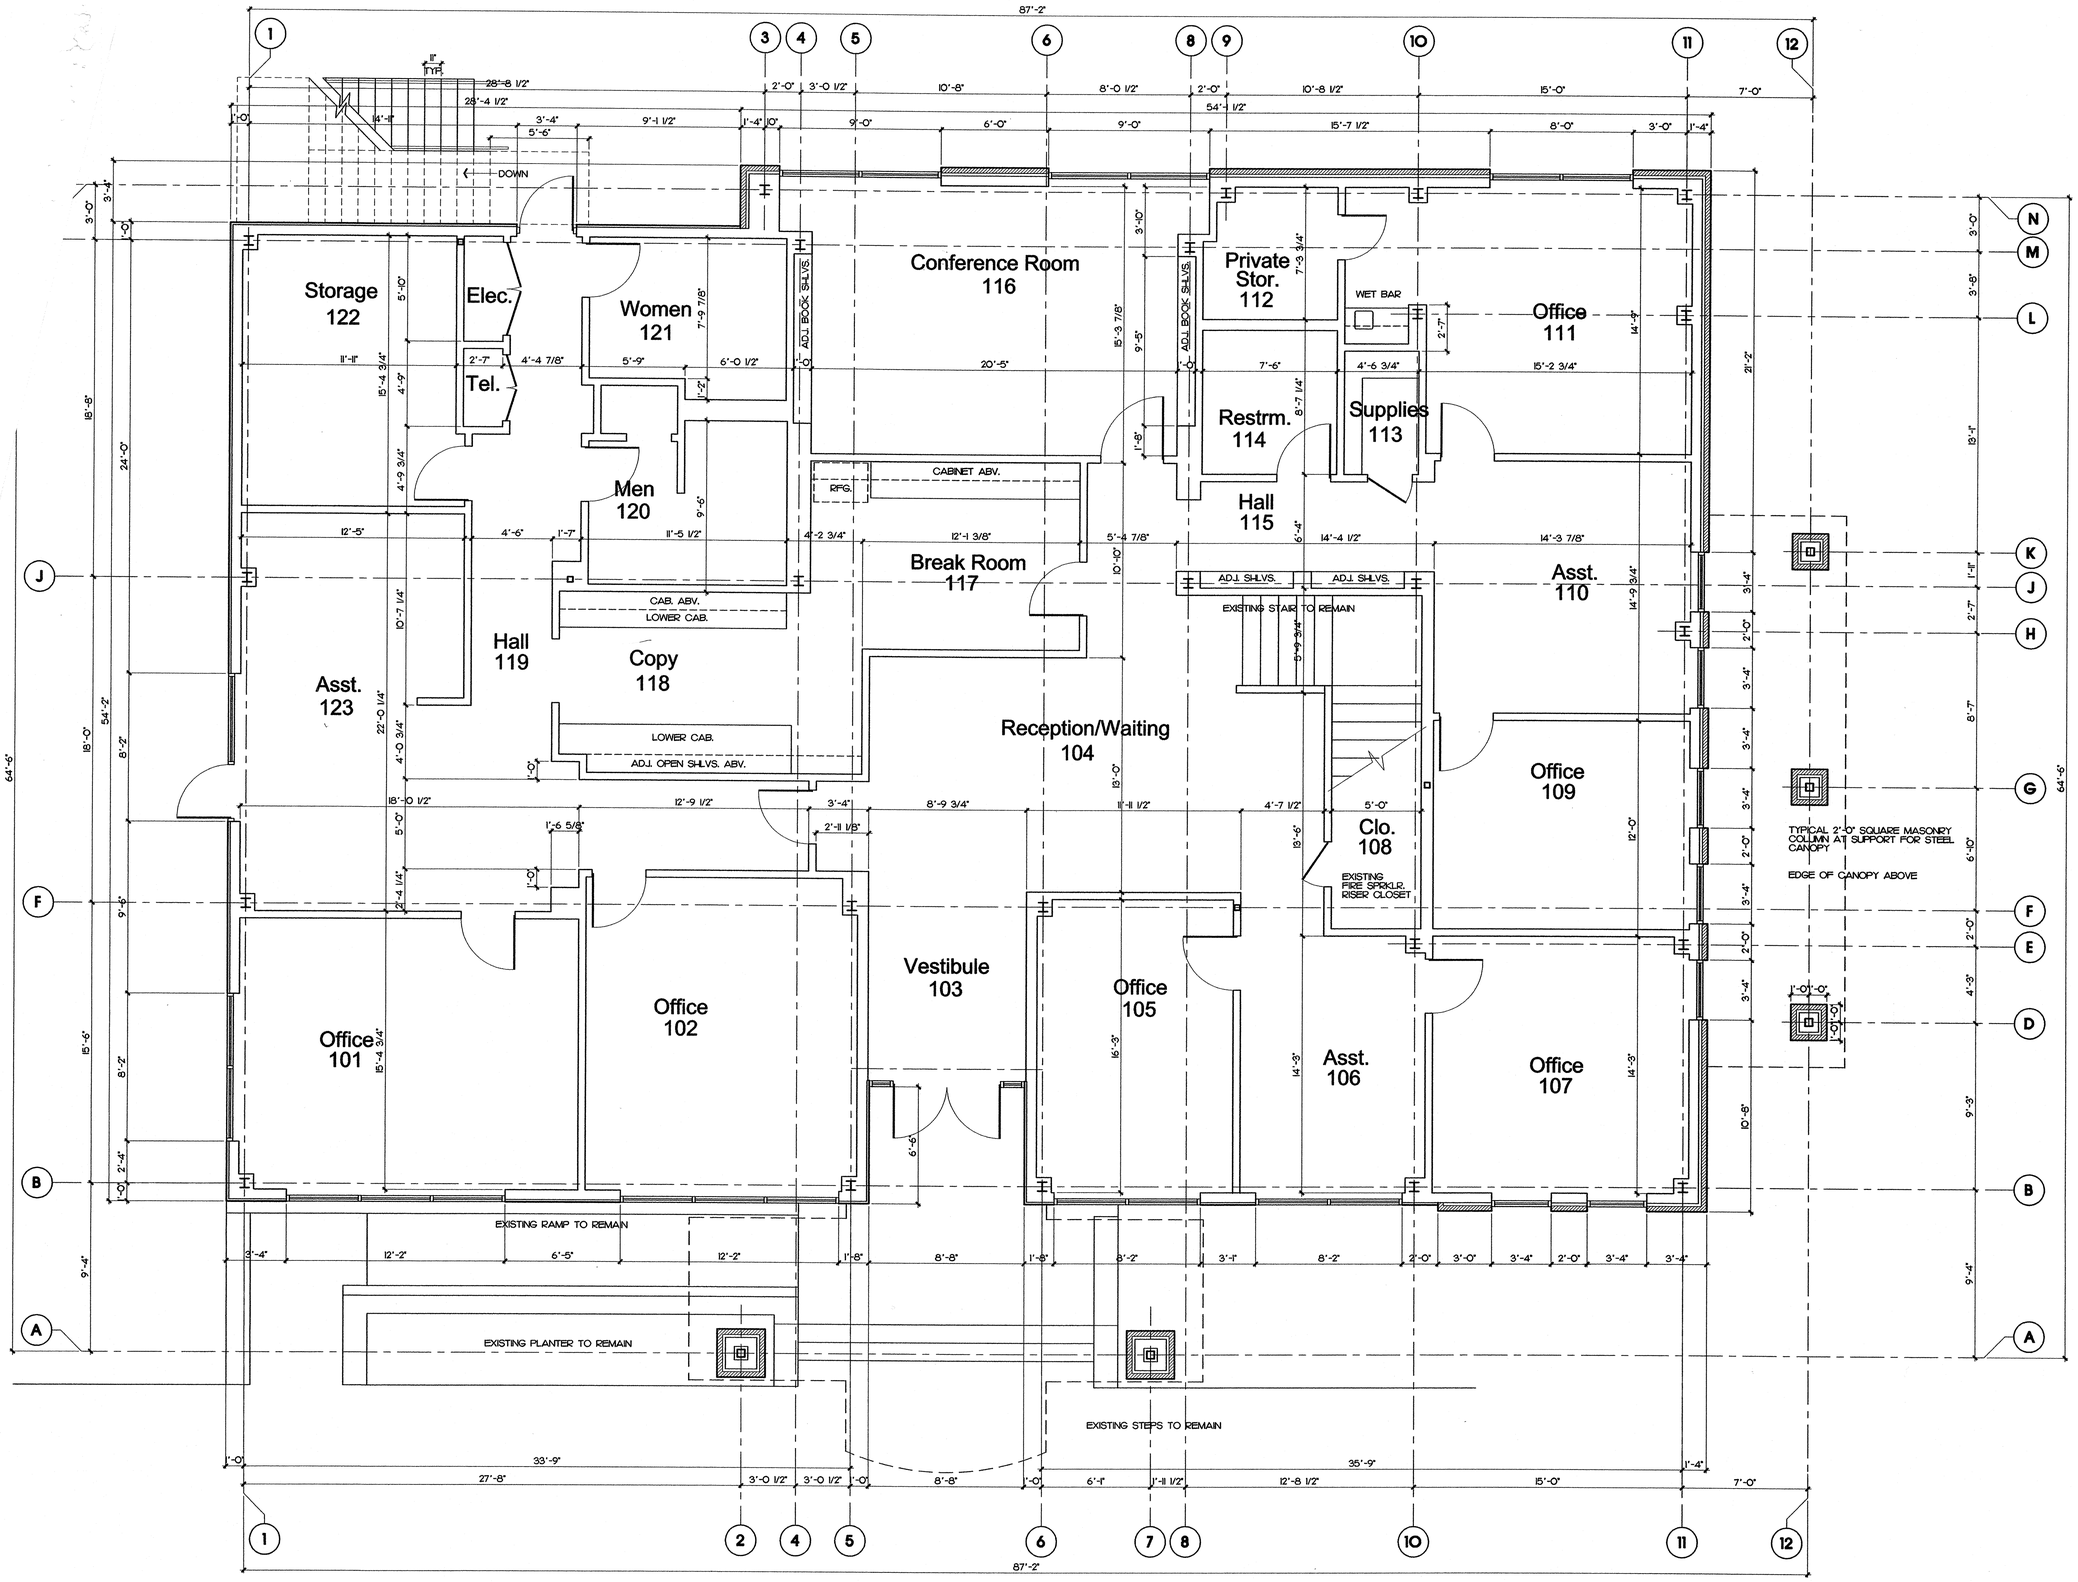

FIRST FLOOR PLAN

SCALE: 1/4" = 1'-0"

2630 EXPOSITION
SUITE 300
AUSTIN, TEXAS
78703
(512) 476-0622

PROJECT

Addition& Renovation

Laredo, Texas

ENVIROPLAN
ARCHITECTS PLANNERS

REVISIONS

5.02.03
DATE

A2.0
SHEET