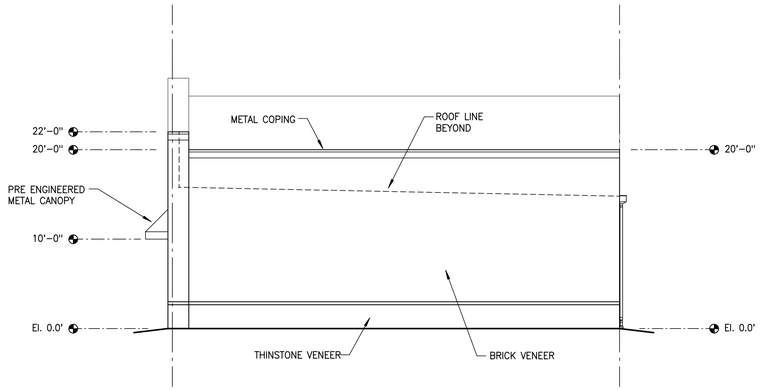

SIDE ELEVATION 1/8" = 1'-0" 04

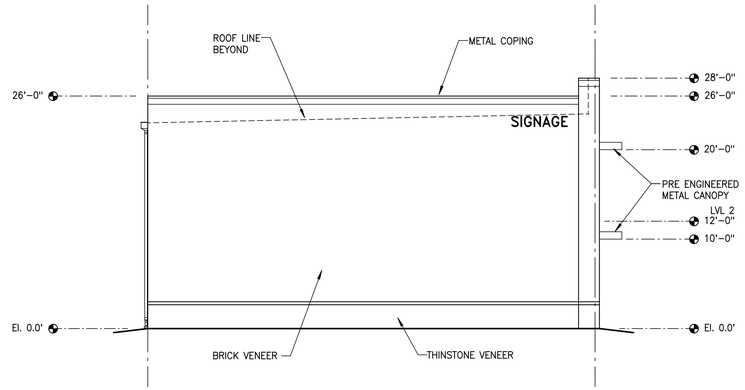

SIDE ELEVATION 1/8" = 1'-0" 03

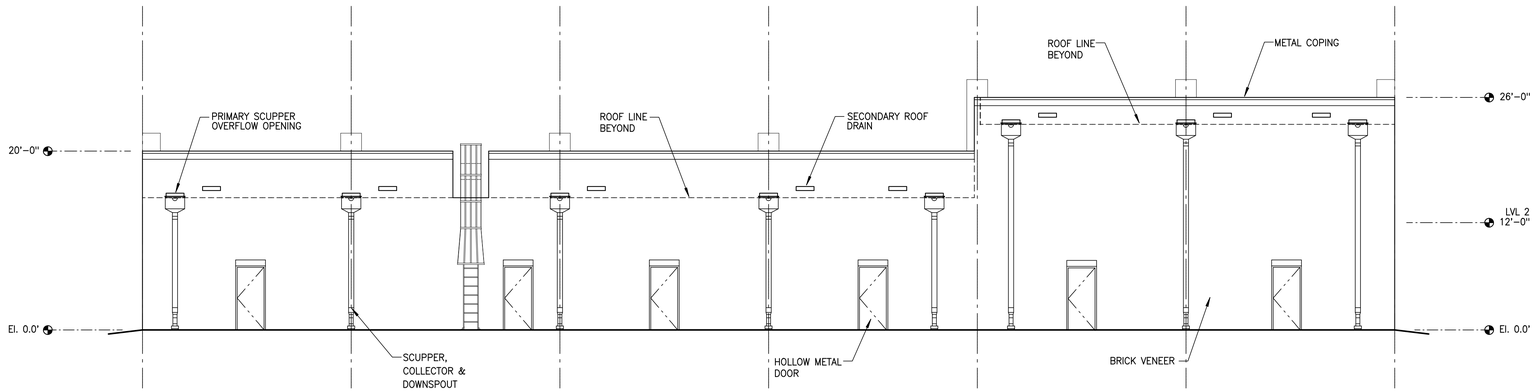

REAR ELEVATION 1/8" = 1'-0" 02

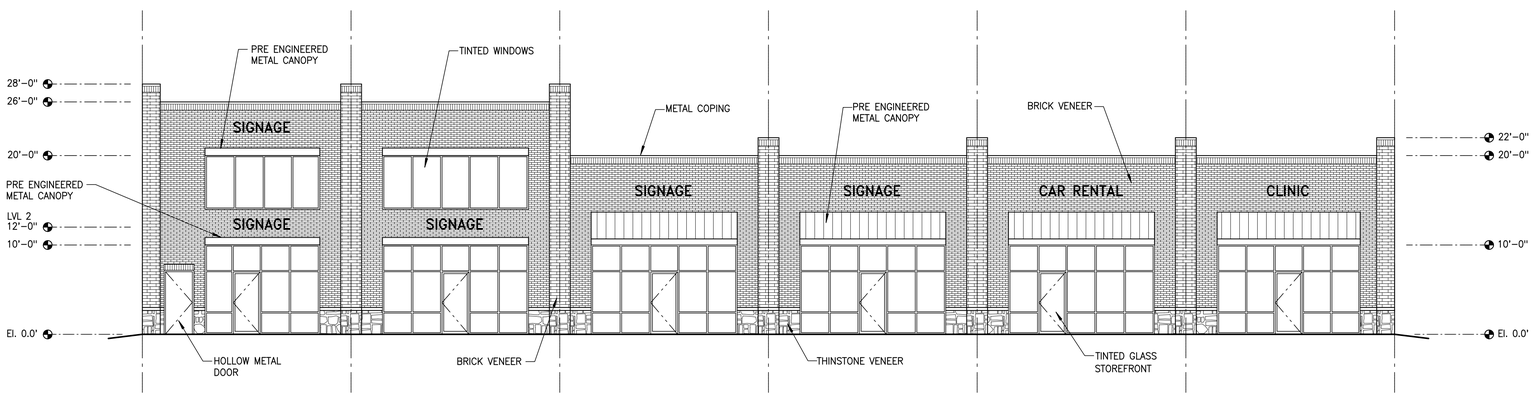

FRONT ELEVATION 1/8" = 1'-0" 01

FILE: XXXX.XXX, XXXX.VWF

MAKI - TECT
One Northwest Centre
Suite 239
13831 Northwest Freeway
Houston, TX 77040
Phone: 281.763.0428
Phone: 713.240.8564
Fax: 281.758.0228
Web: Maki-Tect.com

SARAB STRUCTURAL & CIVIL, LLC
13831 Northwest Fwy., Suite 245
Houston, TX 77040
T. 832-968-3911
Firm No. F-10808

NO.	DATE	ISSUE
	11/01/22	REVIEW

HAMPTON ROAD RETAIL

1824 N HAMPTON ROAD
DESOTO, TX 75115

BUILDING ELEVATIONS

HR1022 SD3.0