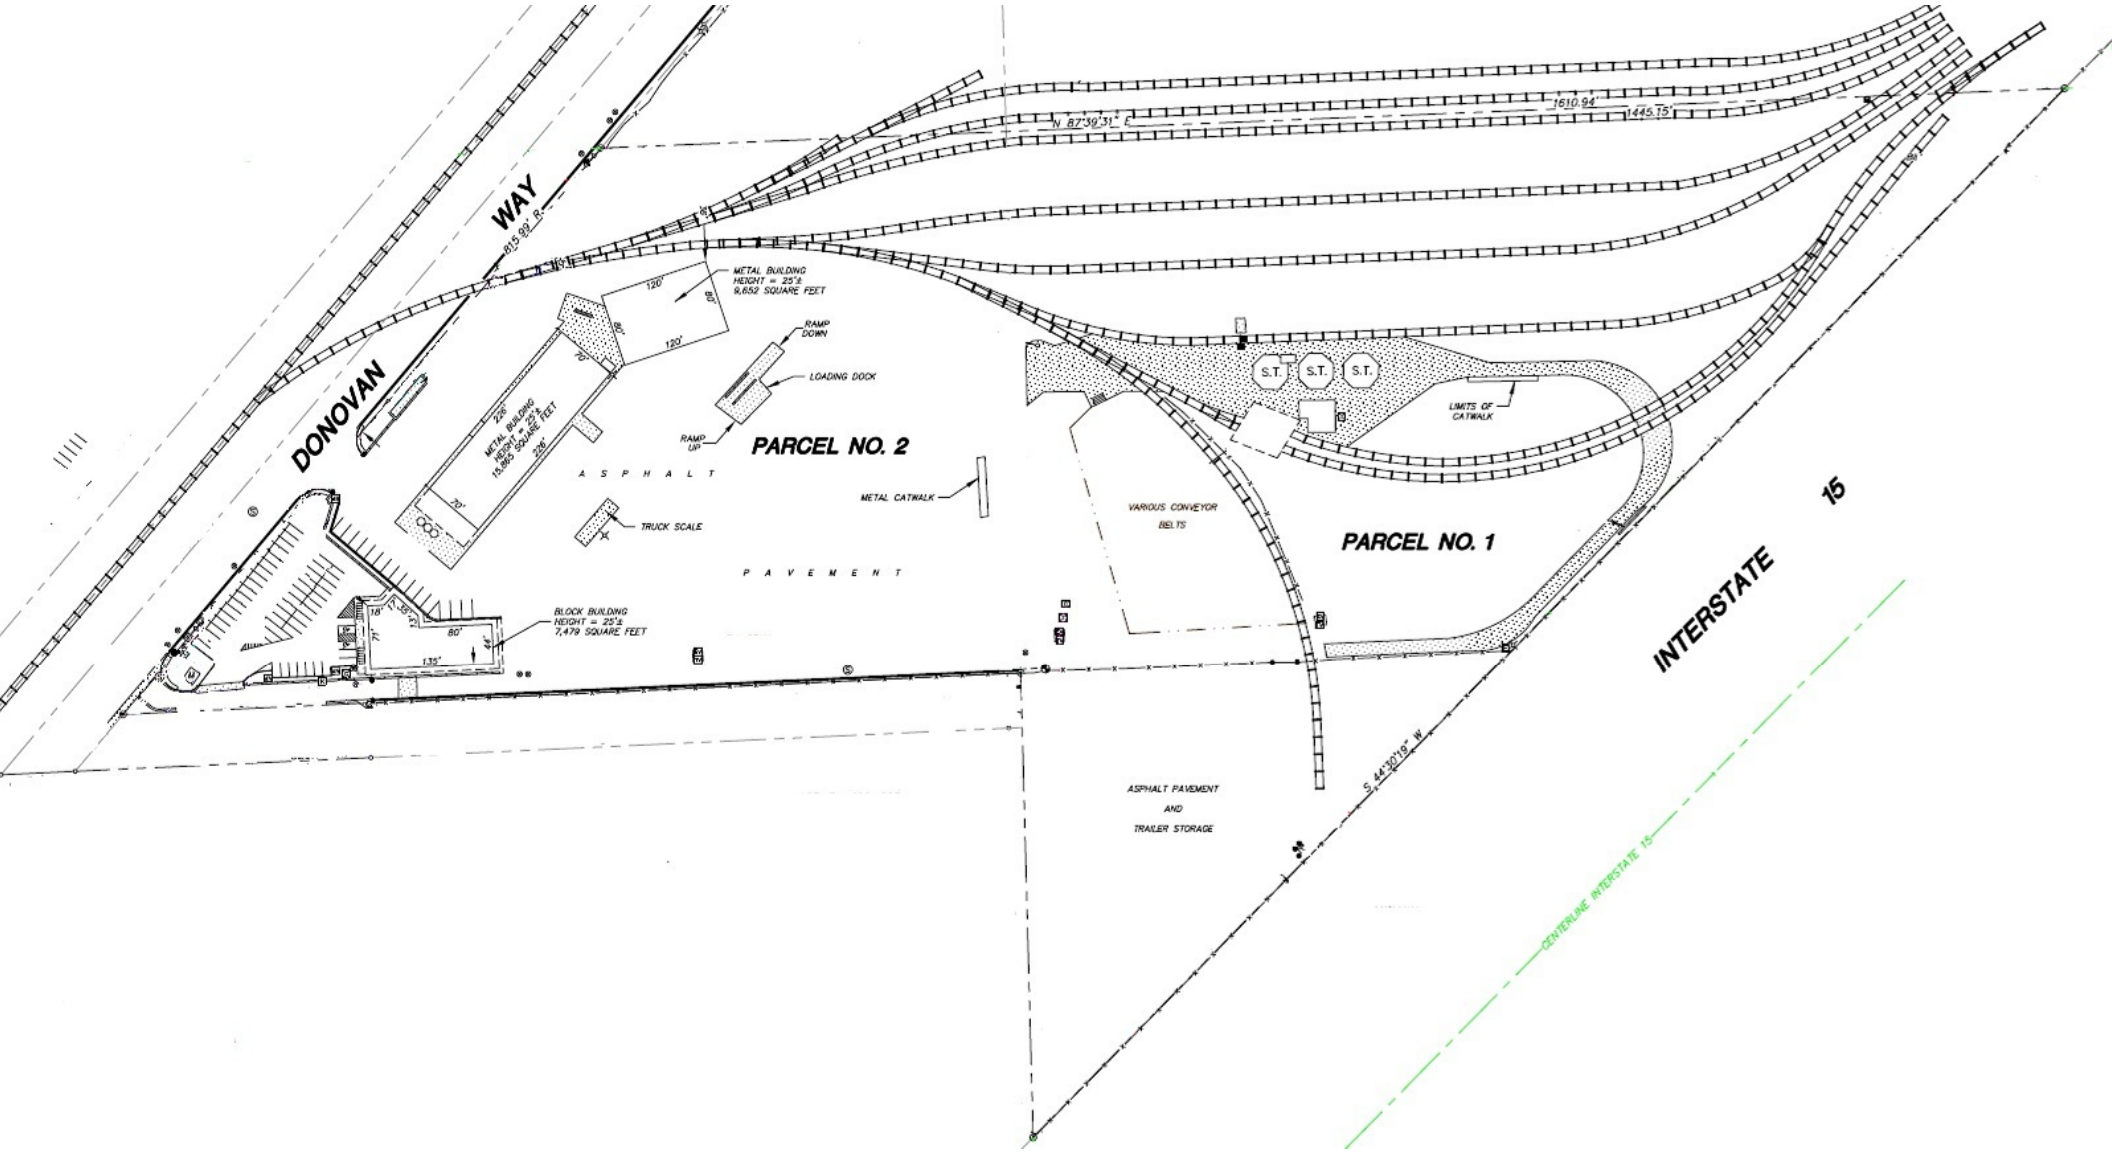
DONOVAN
WAY
R=815.99'
N 87°39'31" E
1610.94'
1445.75'
METAL BUILDING
HEIGHT = 25'±
9,652 SQUARE FEET
120'
80'
120'
RAMP
DOWN
LOADING DOCK
RAMP
UP
METAL BUILDING
HEIGHT = 25'±
15,865 SQUARE FEET
220'
290'
70'
70'
PARCEL NO. 2
A S P H A L T
P A V E M E N T
METAL CATWALK
TRUCK SCALE
BLOCK BUILDING
HEIGHT = 25'±
7,479 SQUARE FEET
80'
135'
44'
74'
18'
S.T.
S.T.
S.T.
LIMITS OF
CATWALK
VARIOUS CONVEYOR
BELTS
PARCEL NO. 1
ASPHALT PAVEMENT
AND
TRAILER STORAGE
S 44°30'19" W
INTERSTATE
15
CENTERLINE INTERSTATE 15