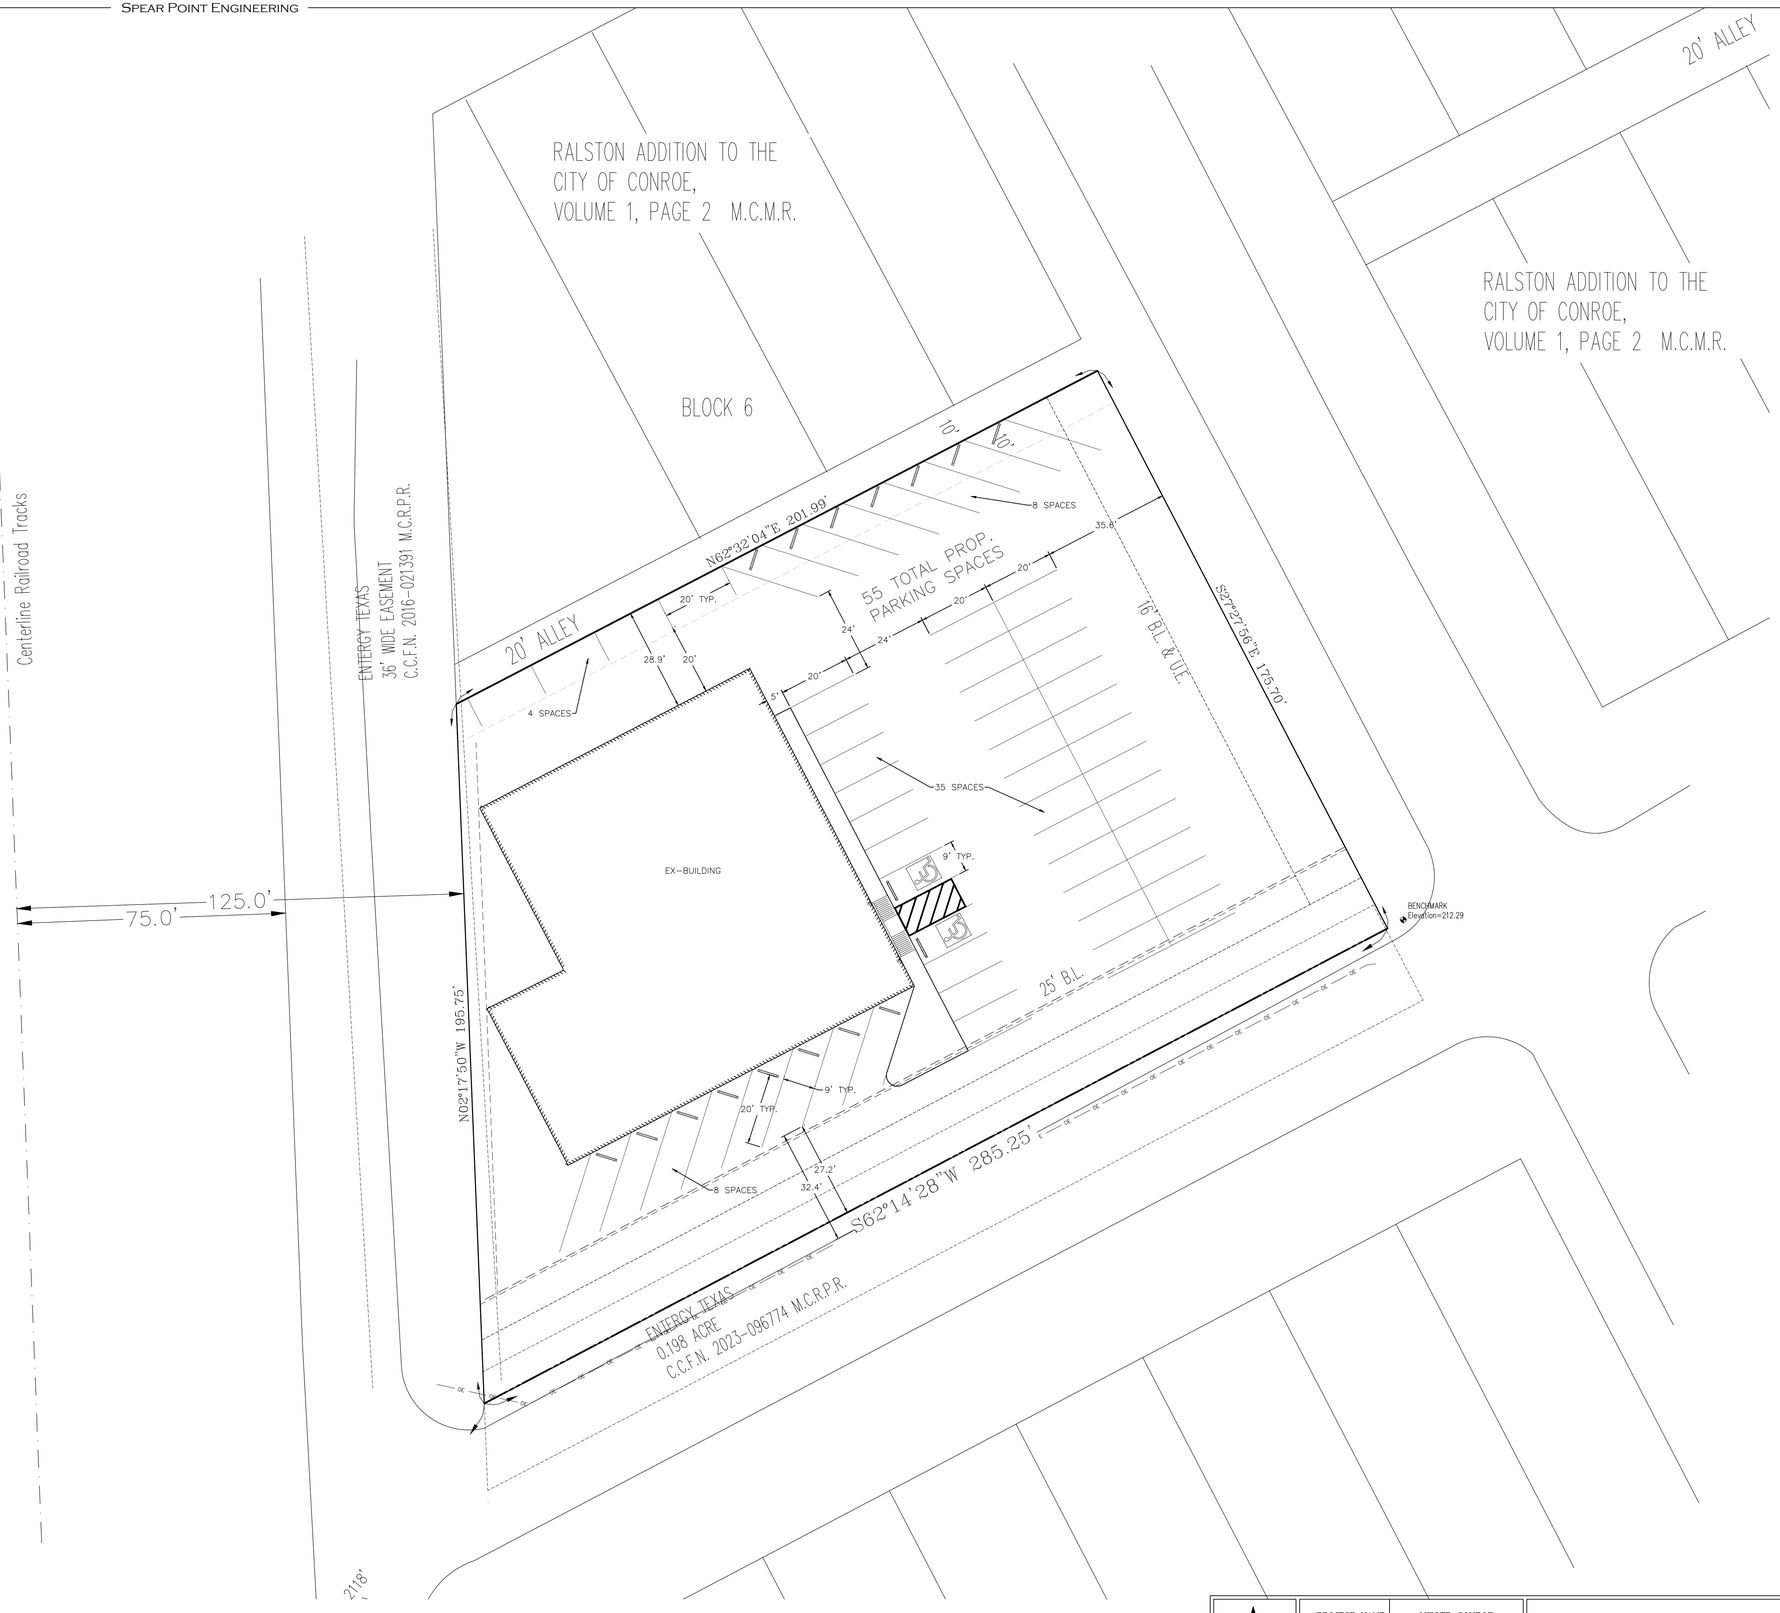

PROJECT NAME:	MILLER CONROE
PROJECT NUMBER:	50373
PREPARED FOR:	
DATE:	MARCH 25, 2024

N
0 10 20
SCALE: 1" = 20'

MILLER CONROE EXHIBIT 1

TBPE Firm No. 18904
604 W. Worsham St., Suite 100
Willis, TX 77378
936-256-2626

ORIGINAL LAYOUT SIZE - 24X36
USER 3/25/2024 2:27:32 PM
Z:\SPEARPOINT ENGINEER\SPE JOB FOLDER\50000 PROMOTIONAL\50300-50399\50373 MILLER CONROE\CAD\EXHIBIT 1 NEW.DWG