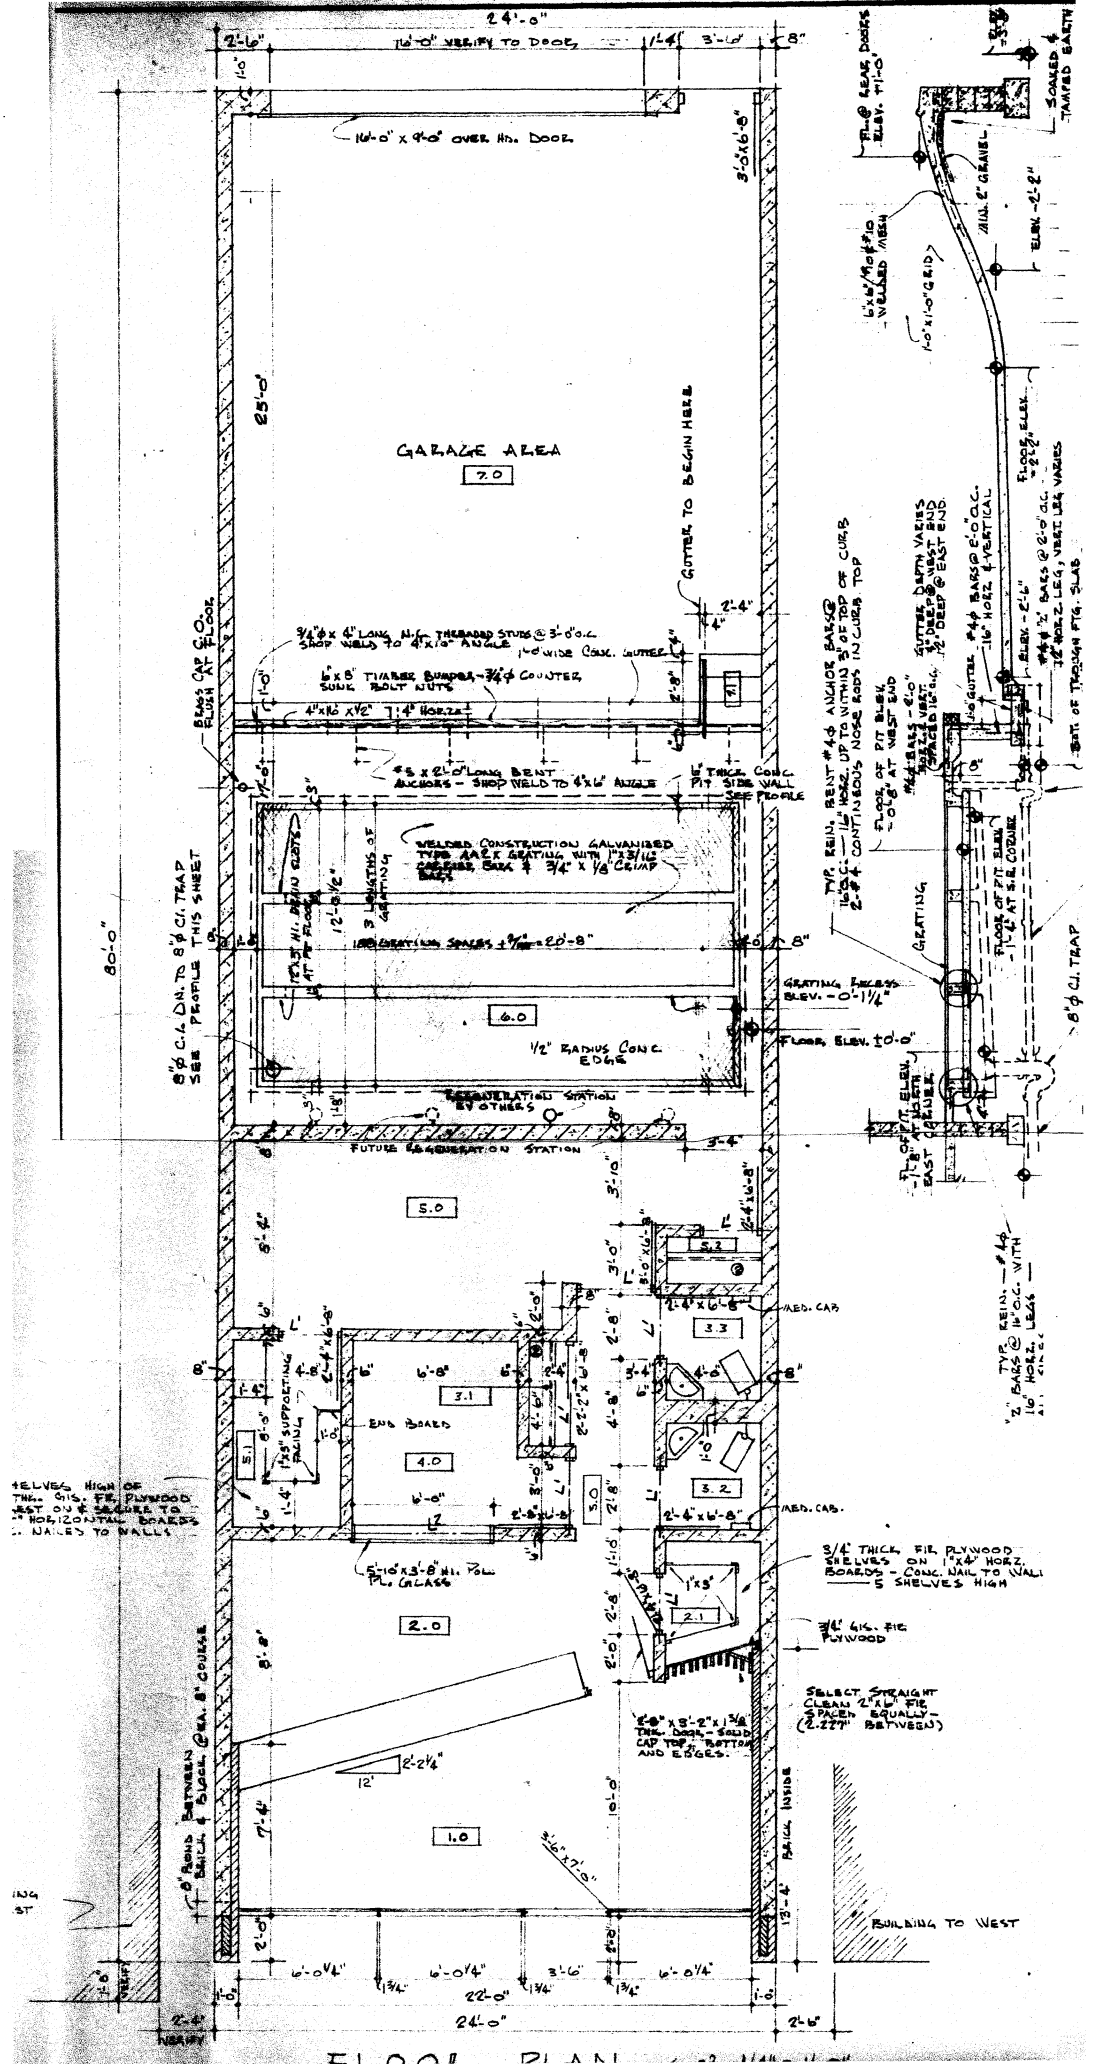
24'-0"
16'-0" VERIFY TO DOOR
16'-0" x 9'-0" OVER HD. DOOR
GARAGE AREA
7.0
GUTTER TO BEGIN HERE
25'-0"
80'-0"
6.0
1/2" RADIUS CONC. EDGE
REGENERATION STATION BY OTHERS
FUTURE REGENERATION STATION
5.0
5.2
3.3
3.1
4.0
5.1
3.0
3.2
2.0
2.1
1.0
END BOARDS
WED. CAB.
BUILDING TO WEST
22'-0"
24'-0"

FLOOR PLAN