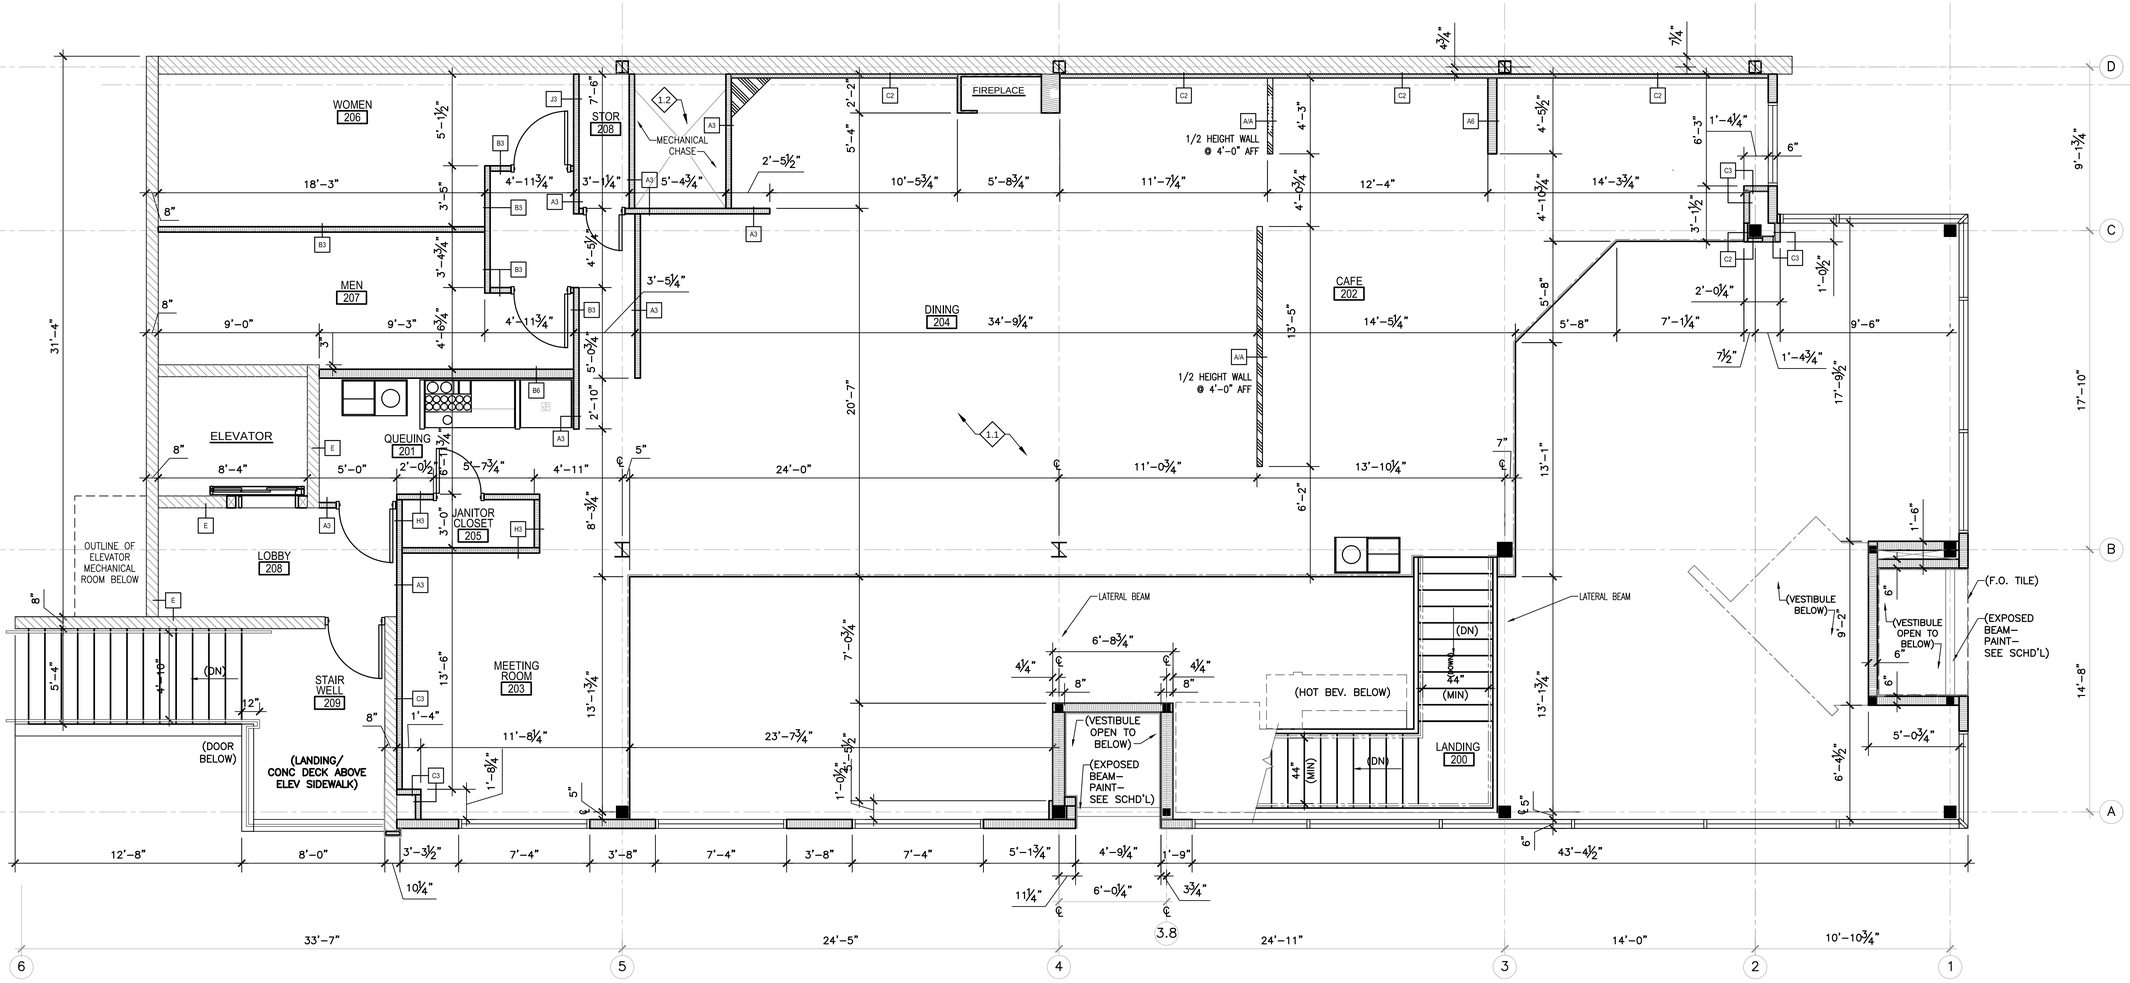

2 DIMENSION PLAN - MEZZANINE LEVEL

SCALE: 1/4"=1'-0"

KEYED NOTES:

INDICATED BY ◇ SYMBOL

1.1 GC SHALL INITIALLY VERIFY STRING DIMENSIONS FROM LAYOUT POINT TO EXISTING PERIMETER WALLS AND NOTIFY ARCHITECT OF ANY DISCREPANCIES.

1.2 GC TO COORDINATE WITH MECHANICAL DWGS FOR DUCT SIZES AND OPENING

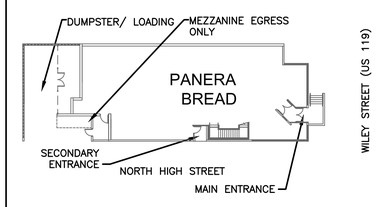

1 KEYPLAN

SCALE: NTS

BAKERY CAFE:
4345
SYSTEM: G3D GLOW
PROTOTYPE UPDATE: 2012-01

M/E/P ENGINEER:
C. L. FIRESTONE, INC.

J.M. VEROSTKO, INC.
YOUNGSTOWN, OHIO
44509
p: (330) 799-1339
f: (330) 799-2199

Phillips|Sekanick Architects, Inc|psainc
ARCHITECTS • ENGINEERS • PLANNERS • CONSULTANTS

ARCHITECT:
PHILLIPS SEKANICK, AIA
142 EAST MARKET ST.
WARREN, OHIO 44481
p:(330) 395-9518 f: (330) 395-4296

BAKERY CAFE #4345
FREESTANDING BUILDING
INTERSECTION OF HIGH STREET & WILLEY STREET
MORGANTOWN, WV 26505
MONONGALIA COUNTY

REVISION

ISSUE DATE: 03-20-13
PROJECT NUMBER: 11-0501
DRAWN BY: GMS
DM: DC
CPM: KK

SHEET NO:
A-2.0B
DIMENSIONED FLOOR PLAN
FILE: 4642-A-2.0.dwg