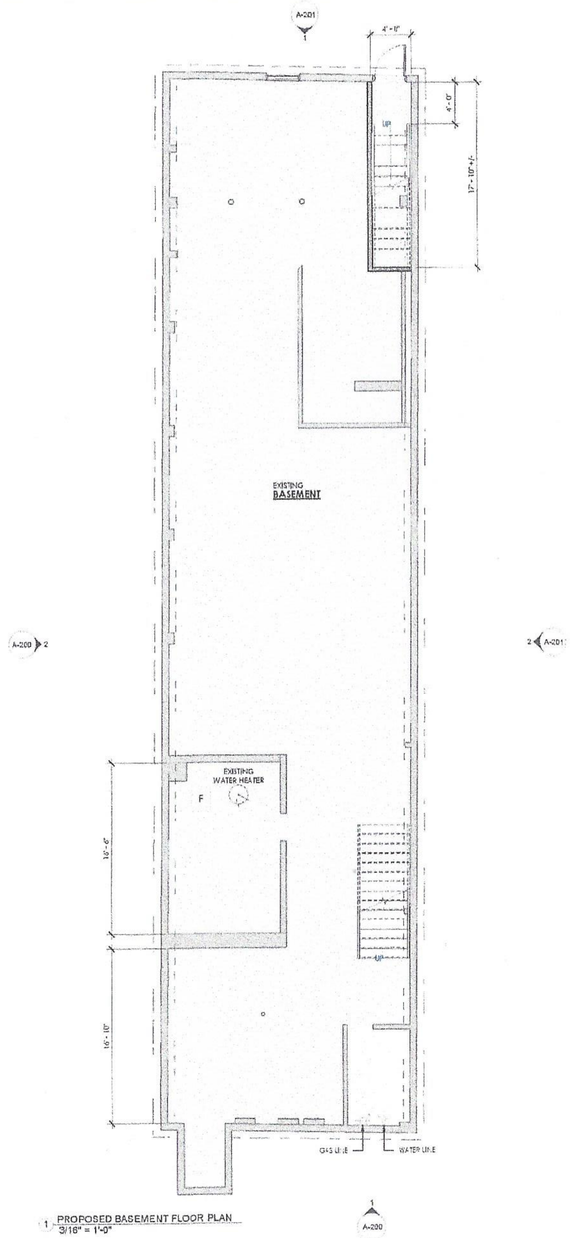

1 PROPOSED BASEMENT FLOOR PLAN
3/16" = 1'-0"

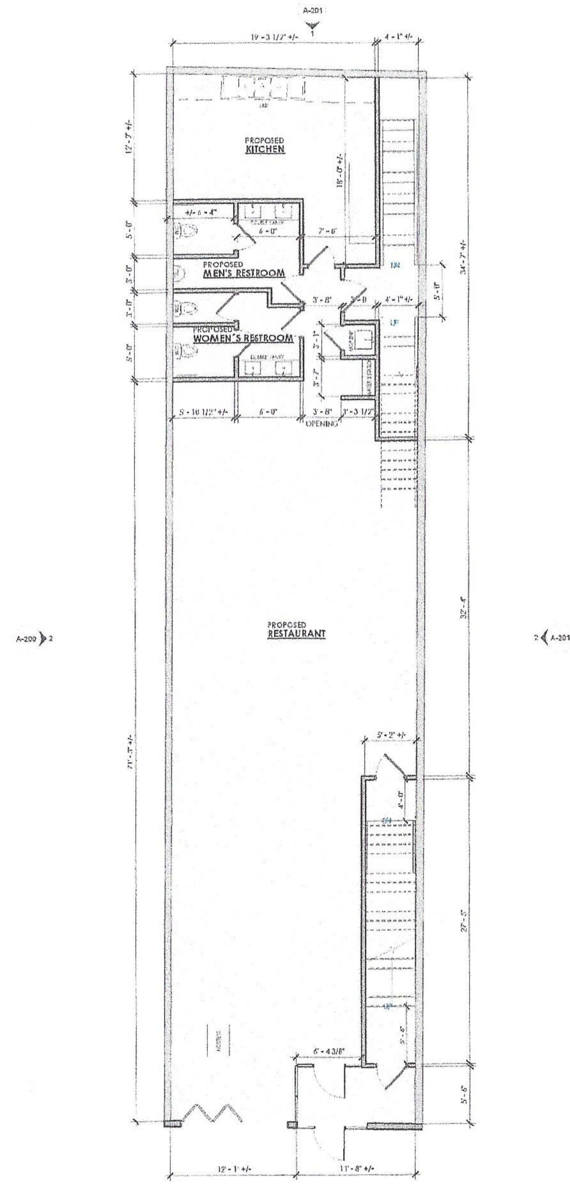

2 PROPOSED FIRST FLOOR PLAN
3/16" = 1'-0"
FIRST FLOOR AREA : 2,552 S.F

PIRO

NEW YORK:
1751 SECOND AVENUE, SUITE 201
NEW YORK, NY 10128

NEW JERSEY:
129 SECOND STREET
DUNELLEN, NJ 08812

CONTACT:
WWW.PIRO-STUDIO.COM

ARCHITECT
Pietro Rosato, AIA, NCARB
NJ # 21AI02032480
NY # 040210
CT # ARI.0014118

OWNER
Shariq Mustafa & Hasan Raza
359 GEORGE ST, NEW BRUNSWICK
NEW JERSEY 08901

CONSULTANTS

No.	Description	Date

COMMERCIAL BUILDING

359 GEORGE STREET NEW BRUNSWICK, NJ

PROPOSED FLOOR PLANS

Project #: P522-139
Date: 01/31/2023
Drawn by: VL/GL
Checked by: PR

Seal

A-101

Scale

10/31/2023 4:40:23 PM